SUBJECT: LAKESIDE DRIVE INFRASTRUCTURE IMPROVEMENTS

BID #: CP-0076-19 **OPEN DATE:** 2019-02-20

GENERAL GOVERNMENT AWARDS COMMITTEE

KIND AND BASIS OF CONTRACT: CONSTRUCTION PARTICIPATION

AGENCY: PUBLIC WORKS

BASIS OF AWARD: TOTAL BASE BID, PLUS SELECTED ALTERNATES (IF ANY)-LOWEST RESPONSIVE, RESPONSIBLE BIDDER

NUMBER OF BIDS INVITED: (7) **NUMBER RECEIVED:** (3) **OTHER** (0)

SUMMARY OF BIDS AND RECOMMENDED ACTIONS:
Subject bid was approved on 03/28/19 with J.B. Coxwell Contracting, Inc., (contract#6533-62) (PO 600631-20), in the amount of $1,997,955.50 (Part A) (city portion).

Recommend approval of Change Order #1 to J.B. Coxwell Contracting, Inc., in the amount of $74,143.95, for a total revised award amount not-to-exceed $2,072,099.45.

This award is to be funded by account(s): 001294-565050-2-10401-335494- to be executed by contract change order through Office of General Counsel.

Attachments: Recommendation Memo, Change Order, Previous Award(s)

ANALYST: MARILYN LAIDLER **RESPECTFULLY SUBMITTED** GREGORY PEASE, CHIEF PROCUREMENT DIVISION

CONCURRENCE BY: Robin G. Smith, P.E., Director of Operations, Public Works

(ALL AWARD ACTIONS SUBJECT TO LAWFULLY APPROPRIATED FUNDS)
ACTION OF GGAC COMMITTEE ON RECOMMENDATIONS ABOVE

MEMBERS APPROVING _____ MEMBERS DISAPPROVING _____ DATE: _____

_____ _____ OTHER: _____

_____ _____

_____ _____

ACTION OF AWARDING AUTHORITY DATE _____

APPROVED _____ DISAPPROVED _____

OTHER _____

SIGNATURE OF AUTHENTICATION _____

City of Jacksonville, Florida

Lenny Curry, Mayor

Department of Public Works
Engineering & Construction Management Division
214 N. Hogan Street, 10th Floor
Jacksonville, FL 32202
(904) 255-8762
www.coj.net

ONE CITY ONE JACKSONVILLE

July 27, 2020

TO: Gregory W. Pease
Chief of Procurement

THRU: John P. Pappas, P.E.
Director

FROM: Robin G. Smith, P.E.
Chief, Engineering & Construction Management

Thomas G. McKnight
Capital Improvement Construction Manager

SUBJECT: Lakeside Drive Infrastructure Improvements
BID# CP-0076-19
Contract 6533-62

The subject contract was awarded under BID# CP-0076-19 in the amount of $1,997,955.50 to J. B. Coxwell Contracting, Inc., Contract 6533-62/ PO 600631-20. Change order #1 is detailed on the attached worksheet in the amount of $74,143.95.

Accordingly, this is to recommend approval for Change Order #1 for the Lakeside Drive Infrastructure Improvements in the amount of $74,143.95, thereby increasing the maximum indebtedness to $2,072,099.45.

Funding for the change order to be encumbered as follows:

Account	TOTAL
001294	
PWRS Public Works R-O-W and Stormwater - Road & Street Facilities	
565050	
2	
10401-335494	
$74,143.95	$,74,143.95

RGS/lw

Attachments

CITY OF JACKSONVILLE
DEPARTMENT OF PUBLIC WORKS
ENGINEERING DIVISION
CONSTRUCTION CHANGE ORDER

Change Order No. One (1) Date July 9, 2020

Description of Project Lakeside Drive Infrastruture Improvements

Name of Contractor J. B. Coxwell Contracting, Inc.

Contractor's Address 6741 Lloyd Road West, Jacksonville, Florida 32254

Contract No. 6533-62

Account No. See attached Original Contract $1,997,955.50

+ Previous Change Orders 0 $0.00 + Change Order No. 1 $74,143.95

*See attached appendix for additional listings.

TOTAL REVISED CONTRACT $2,072,099.45

Bid Number CP-0076-19

Construction Completion Date February 11, 2020

Revised Construction Completion Date May 18, 2020

Contract Expiration Date October 8, 2020

Revised Contract Expiration Date January 13, 2021

In compliance with General Conditions of above-referenced contract, CONTRACTOR and OWNER do both hereby agree that the CONTRACTOR shall make the following changes, additions or deletions to the Work specified in the plans and specifications: See attached. Add 97 non compensable calendar days to construction completion and contract expiration dates.

Justification: See attached.

The Issuing Authority has looked over cost and pricing data for this change order and has determined that this change order is necessary and all costs are reasonable.

Accepted for Contractor J. B. Coxwell Contracting, Inc.

Signed _____ Attest _____

Title _____ Title _____

Date _____ Date _____

Signed Construction Management (Issuing Authority) By _____ Thomas G. McKnight, Capital Improvement Construction Manager — Date

Signed Right-of-Way and Stormwater Maintenance (Using Division) By _____ Div/Department Head — Date

Chief, Engineering & Construction Mgmt Div — Date

Assistant Counsel — Date

Director of Public Works — Date

Mayor — Date

Chief of Procurement — Date

Corporation Secretary — Date

Director of Finance — Date

JB COXWELL CONSTRUCTION, INC.
LAKESIDE DRIVE INFRASTRUCTURE IMPROVEMENTS
CONTRACT NO 6533-62

CHANGE ORDER # 1
8/4/2020

NBR	MASTER ITEM DESCRIPTION	QUANTITY	UOM	UNIT COST	NET ADDITION	NET DELETION	TOTALS
	ADDITIONAL SCOPE						
1	PLAN REVISION NO. 2 SIDEWALK & DRIVEWAY CHANGES	1.000	LS	$85,484.45	$85,484.45		

JUSTIFICATION: The project's original bid plans included sidewalk improvements along Lakeside Drive. During preconstruction local resident outreach, several residents requested for the proposed sidewalk alignment in front of their homes to be adjusted. Additionally, during preconstruction field reviews, it was found that several existing driveways and sidewalk locations did not meet ADA requirements. As a result, the EOR adjusted the sidewalk alignments to accommodate resident requests, and added additional sidewalk and driveway reconstruction to bring those locations into compliance with ADA requirements. Coxwell's original price of $95,735.75 was negotiated down to Engineer's estimate in the amount of $85,484.45.

2	ROOSEVELT SQUARE DEVELOPMENT TURNOUT ADDITIONS	1.000	LS	-$11,340.50		-$11,340.50	

JUSTIFICATION: The adjacent Roosevelt Square developer obtained a COJ permit to construct two turnouts within the project limits. These turnout additions will be constructed at the Roosevelt Developer's cost. These changes will result in a reduction in sidewalk, curb, and guardrail work on the COJ's project where the turnouts will be constructed.

TOTAL ADDITIONAL SCOPE	**$85,484.45**	**($11,340.50)**	
NET TOTAL ADDITIONAL SCOPE			**$74,143.95**
SUBTOTAL CHANGE ORDER NO. 1	**$85,484.45**	**($11,340.50)**	
NET TOTAL CHANGE ORDER NO. 1	**$74,143.95**		

J.B. Coxwell Contracting, Inc.
6741 Lloyd Road West
Jacksonville, Florida 32254
Office (904) 786-1120 Fax (904) 783-2970

December 16, 2019

Darrell B. Heyman, E.I.
VIA Consulting Services
10250 Normandy Blvd, Suite 304
Jacksonville, FL 32221

RE: Lakeside Drive Drainage Improvements
Contract No.: 6533-62
County: Duval
Price for Plan Revision Concrete and Paving Work

Mr. Heyman:

As requested, J.B. Coxwell Contracting, Inc. (JBCCI) provides the attached schedule of values for the additional work as shown in plan revision #2, received November 19, 2019. Total amount is **95,735.75**. Breakdown as attached.

Please provide concurrence with the attached schedule of values to proceed with this work. If you should have any questions, please give me a call.

Sincerely,
J. B. COXWELL CONTRACTING, INC.

Matt Dennis
Project Manager

Ltr. 6

Based on Engineer's Estimate- price negotiated down to $85,484.45 as the agreed upon amount for this work.

12/16/2019 13:44
1909CO1 Lakeside Change Order 1
*** Matt Dennis

BID TOTALS

Biditem	Description	Status - Rnd	Quantity	Units	Unit Price	Bid Total
1	General Conditions	U	1.000	LS	24,500.00	24,500.00
10	Erosion Control	U	1.000	LS	2,250.00	2,250.00
20	Maintenance Of Traffic	U	1.000	LS	4,000.00	4,000.00
30	Site Preparation	U	1.000	LS	12,500.00	12,500.00
40	Asphalt Type S-1 1/5" Thick	U	205.000	SY	23.50	4,817.50
50	Crushcrete Base 8" Thick	U	205.000	SY	22.00	4,510.00
60	Stabilization LBR 40 12" Thick	U	205.000	SY	21.25	4,356.25
70	City Std Curb & Gutter	U	81.000	LF	21.00	1,701.00
80	City Std Drop Curb	U	34.000	LF	59.50	2,023.00
90	Concrete Sidewalk 4" Thick	U	63.000	SY	36.50	2,299.50
100	Conc Driveway 6" Thick	U	267.000	SY	85.50	22,828.50
110	Restore Existing Landscape		65.000	SY	55.00	3,575.00
120	Sod - Match Existing	U	250.000	SY	10.00	2,500.00
130	Compacted Asphalt Milling 6" Thick	U	50.000	SY	16.00	800.00
140	Brick Paver Reinstallation	U	30.000	SF	52.50	1,575.00
150	As-Builts	U	1.000	LS	1,500.00	1,500.00
			Bid Total	⟹		$95,735.75

ENGINEERS ESTIMATE FOR WORK ORDER

PROJECT:	COJ Lakeside Drive
CONTRACT NO.:	6533-62
WORK ORDER NO.:	
CONTRACTOR:	JB Coxwell
DESCRIPTION OF WORK:	Plan Revision 2 - General Conditions & Site Preparation
DATE:	3/17/2020

LABOR ESTIMATE

POSITION	QTY.	UNIT	RATE	BURDEN RATE %	AMOUNT	COMMENT
Foreman	40	Hrs.	$ 33.00	44.52%	$ 1,907.66	40 hours performing Demo and Site Preparation Work
Skilled (3)	120	Hrs.	$ 19.00	44.52%	$ 3,295.06	
Common (2)	80	Hrs.	$ 15.00	44.52%	$ 1,734.24	
Foreman	10	Hrs.	$ 33.00	44.52%	$ 476.92	1 day of clean up work
Skilled (3)	10	Hrs.	$ 19.00	44.52%	$ 274.59	
Common (2)	10	Hrs.	$ 15.00	44.52%	$ 216.78	
Surveyor	30	Hrs.	$ 33.00	44.52%	$ 1,430.75	3 days of additional survey
Surveyor Rod Man	30	Hrs.	$ 16.00	44.52%	$ 693.70	
MOT Flaggers (2)	232	Hrs.	$ 12.00	44.52%	$ 4,023.44	(2) Flaggers at 2 weeks at 58 hours per week
CAD Technican (As-built plans)	10	Hrs.	$ 33.00	44.52%	$ 476.92	Technican & Equipment
SUBTOTAL WITH BURDEN					$ 14,530.04	
MARKUP		15.0%			$ 2,179.51	
TOTAL LABOR COST					$ 16,709.55	

EQUIPMENT ESTIMATE

EQUIPMENT	QTY.	UNIT	RATE	AMOUNT	COMMENT
F150 Pickup - Foreman	40	Hrs.	$ 25.24	$ 1,009.60	Demo and site preparation work
CAT 308E2 Excavator	40	Hrs.	$ 55.27	$ 2,210.80	Demo and site preparation work
CAT 938M Frontend Loader	40	Hrs.	$ 68.25	$ 2,730.00	Demo and site preparation work
Concrete Saws (2)	80	Hrs.	$ 3.66	$ 292.80	Demo and site preparation work
Rolloff Dumpsters	4	EA	$ 350.00	$ 1,400.00	
CAT 938M Frontend Loader	10	Hrs.	$ 68.25	$ 682.50	Clean up work
Broce RJ350 Power Broom	10	Hrs.	$ 32.08	$ 320.80	1 hour/day for 2 weeks road maintenance
F150 Pickup - Surveyor	30	Hrs.	$ 32.00	$ 960.00	Truck & Survey Equipment
EQUIPMENT SUBTOTAL				$ 9,606.50	
MARKUP		15.0%		$ 1,440.98	
TOTAL EQUIPMENT COST				$ 11,047.48	

MATERIALS ESTIMATE

ITEM	QTY.	UNIT	RATE	AMOUNT	COMMENT
Concrete & Debris Disposal Fees	1	LS	$ 1,750.00	$ 1,750.00	
D-1 Filter Fabric	1	Roll	$ 850.00	$ 850.00	Required for box culvert rip rap due to bid spec. error.
MATERIALS SUBTOTAL				$ 2,600.00	
SUBTOTAL W/TAX		7.0%		$ 182.00	
MATERIALS SUBTOTAL				$ 2,782.00	
MARKUP		15.0%		$ 417.30	
TOTAL MATERIALS COST				$ 3,199.30	

SUBCONTRACTS

NAME	QTY.	UNIT	RATE	AMOUNT	COMMENT
SUBTOTAL SUBCONTRACTS				$ -	
MARKUP		10%		$ -	
TOTAL SUBCONTRACTS				$ -	

TOTALS

TOTAL DIRECT LABOR, EQUIPMENT, & MATERIAL COST	$ 30,956.32

ENGINEERS ESTIMATE FOR WORK ORDER

UNIT PRICE WORK					
WORK ITEM DESCRIPTION	QTY.	UNIT	RATE	AMOUNT	COMMENT
Asphalt Type S-1, 1.5" Thick	179	SY	$ 23.50	$ 4,206.50	Note: Revised from 205 to 179 SY for EOR approved change from asphalt to concrete driveways at STA 17+50 & 17+80 (RT).
Crushcrete Base, 8" Thick	179	SY	$ 22.00	$ 3,938.00	
Stabilization, LBR 40, 12" Thick	179	SY	$ 21.25	$ 3,803.75	
City Standard Curb & Gutter	81	LF	$ 21.00	$ 1,701.00	
City Standard Drop Curb	51	LF	$ 59.50	$ 3,034.50	Revised from 34 to 51 LF for STA 27+50 LT driveway addition.
Concrete Sidewalk, 4" Thick	63	SY	$ 36.50	$ 2,299.50	
Concrete Sidewalk, 6" Thick	307	SY	$ 85.50	$ 26,248.50	Revised from 267 to 293 SY. See above note. Revised from 293 SY to 307 SY for STA 27+50 LT driveway addition.
Restore Existing Landscaping	65	SY	$ 55.00	$ 3,575.00	
Sod - Match Existing	250	SY	$ 10.00	$ 2,500.00	
Compacted Asphalt Millings, 6" Thick	50	SY	$ 16.00	$ 800.00	
Brick Paver Reinstallation	30	SF	$ 52.50	$ 1,575.00	
UNIT PRICE WORK TOTAL COST				$ 53,681.75	

TOTAL DIRECT LABOR, EQUIPMENT, MATERIAL AND UNIT PRICE WORK COSTS	$	84,638.07
ADDITIONAL BOND COSTS Rate = 1%	$	846.38
TOTAL COST:	$	85,484.45

Prepared By:

Reid Harriett
Senior Project Engineer

Date

Reid Harriett

From: Matt Dennis <MattD@jbcoxwell.com>
Sent: Sunday, February 23, 2020 9:11 AM
To: Darrell Heyman
Cc: Reid Harriett; Pete Sheridan; Kathleen Gilead; Joan Schneider; Chris Blank
Subject: Additional Backup for Lump Sum Items
Attachments: Added Driveways and Changed Sidewalk Backup.pdf

Darrell,

Please find attached additional backup for the lump sum items. I apologize I did not get them Friday as promised, we had a couple of system down issues. After review, I believe you will see I am being fair and reasonable. We will discuss Wednesday, but I will need concurrence quickly to give my asphalt sub a change order to perform the asphalt driveways.

Thank you,

Matt Dennis
J. B. Coxwell Contracting, Inc.
6741 Lloyd Road
Jacksonville, FL 32254
904-424-4292 (Cell)
904-421-4534 (Direct Dial)
904-783-2970 (Fax)
mattd@jbcoxwell.com

J. B. COXWELL CONTRACTING
INCORPORATED
Guided by principles, Inspired by accomplishments

General Conditions	$24,500.00			
	Qty	UOM	U.P.	Total
Additional Bond	1.00	LS	$950.00	$950.00
Supervision	2.00	WK	$3,750.00	$7,500.00
PM/Admin	2.00	WK	$2,500.00	$5,000.00
Additional Survey	3.50	DA	$1,500.00	$5,250.00
As-Builts/CAD	2.00	DA	$2,000.00	$4,000.00
Additional Cleanup/Punchout	1.00	LS	$1,500.00	$1,500.00
			Total	$24,200.00

Erosion Control	$2,250.00			
	Qty	UOM	U.P.	Total
Maintain Erosion Control	2.00	WK	$725.00	$1,450.00
Additional Soil Tracking/Sweep	2.00	WK	$400.00	$800.00
			Total	$2,250.00

Maintenance of Traffic	$4,000.00			
	Qty	UOM	U.P.	Total
Additional Flagging	10.00	DA	$300.00	$3,000.00
MOT Devices	10.00	ED	$100.00	$1,000.00
			Total	$4,000.00

Site Preparation	$12,500.00			
	Qty	UOM	U.P.	Total
Addl Tree/Brush Rem/Disp	1.00	LS	$3,500.00	$3,500.00
Conc/Asphalt Sawcutting	650	LF	$2.75	$1,787.50
Chunk up Asphalt	17	TN	$20.00	$340.00
Curb Removal	115	LF	$3.75	$431.25
Driveway Removal	340	SY	$10.00	$3,400.00
20-30 CY Cans	4	EA	$350.00	$1,400.00
Haul/Disposal Addl Concrete	1	LS	$1,750.00	$1,750.00
			Total	$12,608.75

Project: COJ Lakeside Drive
COJ Contract No: 6533-62

Plan Revision No. 2 Cost Proposal Unit Price Analysis

Description of Work Item	Contract SOV Unit Price	Cost Proposal Unit Price	FDOT State Wide Average Unit Price	FDOT Pay Item	Comments
S-1 Asphalt, 1.5" Thick	$10.50/SY = $127.27/TN	$23.50/SY = $284.85/TN	$199.11	FDOT Turnout (Asphalt) Base Pay Item 0286-2	Small isolated areas of driveway turnout paving work added (4 locations) that are outside milling/paving limits. This type of work was not included in the bid plans. The higher cost proposal UP is justified based on these factors.
Crushcrete Base, 8" Thick	$22.50	$22.00	$24.03	FDOT Turnout Base Pay Item 0286-1	Cost proposal UP in line with SOV UP and FDOT SWA.
Stabilization, LBR 40, 12" Thick	$8.00	$21.25	$24.03	FDOT Turnout Base Pay Item 0286-2	Contractor will use crushcrete subase in lieu of stabilized subgrade to perform work concurrently with the base work. Contractor Cost Proposal UP is consistent with crushcrete base UP.
City Std Curb & Gutter	$21.00	$21.00	$23.68	FDOT F Curb Pay Item 0520-1-10	Cost proposal UP in line with SOV UP and FDOT SWA.
City Std Drop Curb	$21.00	$59.50	$37.31	FDOT Valley Gutter Pay Item 0520-3	Only 1 concrete driveway shown to be replaced in bid plans. Now 8 driveways are shown in revised plans. Small work quantities across multiple independent locations leads to higher costs. The higher cost proposal UP is justified based on this factor.
Concrete Sidewalk, 4" Thick	$36.50	$36.50	$39.65	FDOT 4" Concrete Sidewalk Pay Item 0522-1	Cost proposal UP in line with SOV UP and FDOT SWA.
Concrete Driveway, 6" Thick	$45.00	$85.50	$53.35	FDOT 6" Concrete Driveway Pay Item 0522-2	Only 1 concrete driveway shown to be replaced in bid plans. Now 8 driveways area shown in revised plans. The new driveway locations include a sidewalk path that has to meet ADA requirements. This adds complexity and cost to the standard driveway. The higher cost proposal UP is justified based on the additional complexity required.
Sod	$6.00	$10.00	$2.59	FDOT Sod Pay Item 0570-1-2	Most of the sod was added around the new driveway locations, which requires hand placement around the radiuses and flares. Hand placement of sod typically comes at a higher cost. The higher cost proposal UP is justified based on these factors.

Significant New Work Added in Revision
Asphalt Driveways Added: 2 fullsize & 2 partial
Concrete Driveways Added: 8 fullsize & 3 partial
RAP Driveways Added: 1 partial
Concrete Sidewalk (4"): ~97 LF

Time Analysis	
Work	Estimated Duration (Days)
Demo. 13 added driveways & exist. 97 LF sidewalk	4
Const. stabilize. & base for (4) asphalt driveway locations	2.5
Prep. & Pour (11) concrete driveway locations	3
Prep. & Pour 97 LF sidewalk	1
Pave asphalt driveways concurrent with mill/pave work	0
Cleanup work	1
Total	11.5

Project: COJ Lakeside Drive

Roosevelt Square Turnout Changes

SOV Item No.	Item Description	Unit	Unit Price	Quantity Change	Cost Change
190	Sidewalk, 4" Thick	SY	$ 36.50	-47	$ (1,715.50)
180	City Standard Curb & Gutter	LF	$ 21.00	-157	$ (3,297.00)
210	Guardrail	LF	$ 113.00	-56	$ (6,328.00)
Total					**$ (11,340.50)**

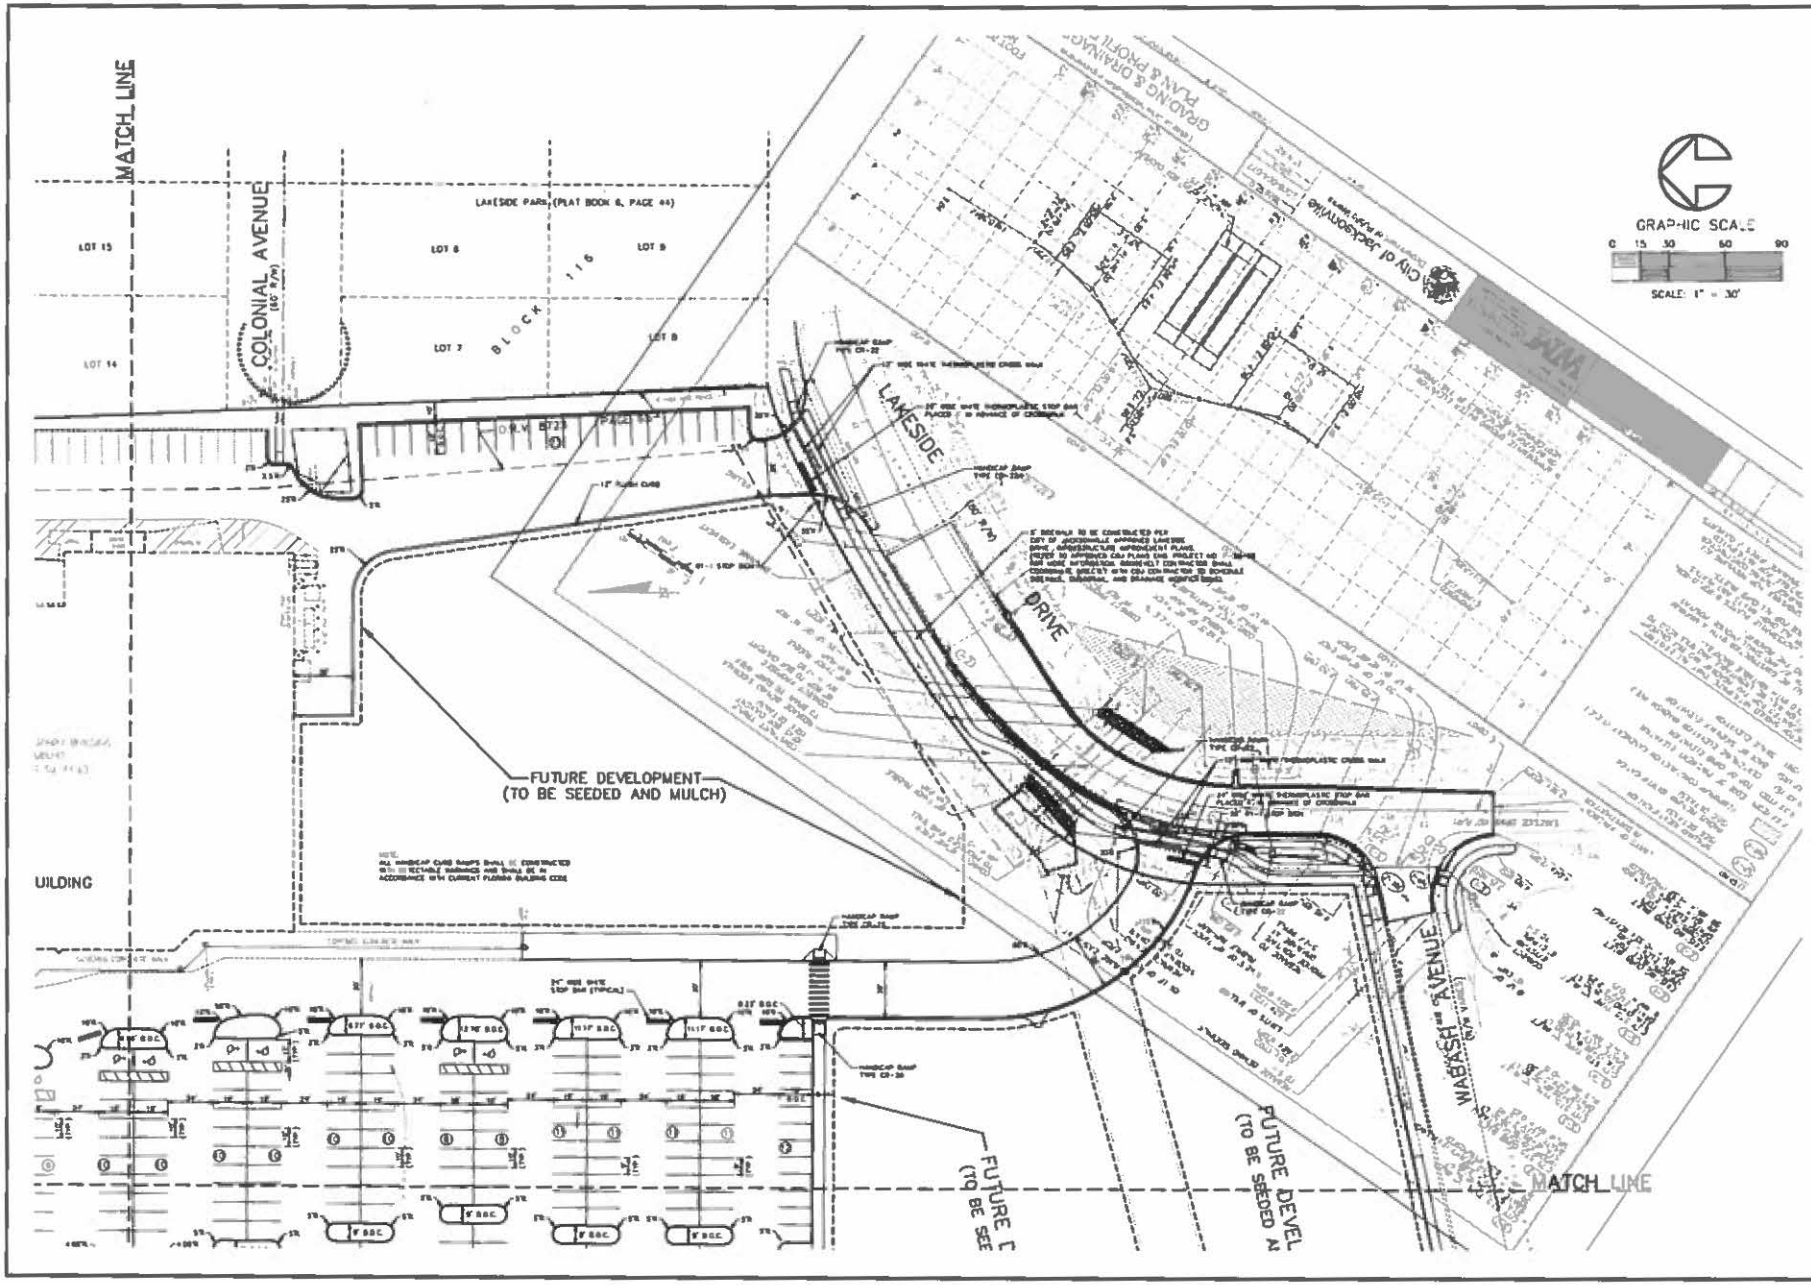
MATCH LINE
COLONIAL AVENUE
LAKESIDE PARK (PLAT BOOK 6, PAGE 44)
LOT 15
LOT 14
LOT 8
LOT 7
LOT 9
LOT 8
BLOCK 116
LAKESIDE
DRIVE
FUTURE DEVELOPMENT
(TO BE SEEDED AND MULCH)
UILDING
FUTURE DEVEL
(TO BE SEED
FUTURE D
(TO BE SEE
WABASH AVENUE
MATCH LINE
GRAPHIC SCALE
0 15 30 60 90
SCALE: 1" = 30'
MARK DOWST & ASSOCIATES, INC.
ENGINEERS • PLANNERS • SURVEYORS
DIMENSION PLAN
ROOSEVELT SQUARE
JACKSONVILLE, FLORIDA
PROJECT NO
1365
C10

SUBJECT: LAKESIDE DRIVE INFRASTRUCTURE IMPROVEMENTS

BID #: CP-0076-19 **OPEN DATE: 2019-02-20**

GENERAL GOVERNMENT AWARDS COMMITTEE

KIND AND BASIS OF CONTRACT: CONSTRUCTION PARTICIPATION

AGENCY: PUBLIC WORKS

BASIS OF AWARD: TOTAL BASE BID, PLUS SELECTED ALTERNATES (IF ANY)-LOWEST RESPONSIVE, RESPONSIBLE BIDDER

NUMBER OF BIDS INVITED: (7) NUMBER RECEIVED: (3) OTHER (0)

SUMMARY OF BIDS AND RECOMMENDED ACTIONS:
Recommend approval of award to J.B. Coxwell Contracting, Inc., as the lowest responsive, responsible bidder in the base bid amount of $1,997,995.50 (Part A) and Part B for $187,170.50 is to be funded by JEA in a separate agreement, for total award amount not-to-exceed $2,185,126.00.

This award is to be funded by account(s): PWGM141FYCP-06505-PW0776-01- $213,473.42; PWCP143RD549-06505-PW0776-01- $1,784,482.08; JEA- $187,170.50 to be executed by formal contract through Office of General Counsel.

Attachments: Recommendation Memo, Bid Tabulation Sheet, JSEB Letter, Basis of Award, Scope of Work

ANALYST: MARILYN LAIDLER **RESPECTFULLY SUBMITTED**
GREGORY PEASE, CHIEF
PROCUREMENT DIVISION

CONCURRENCE BY: William J. Joyce, P.E., Director of Operations, Public Works

(ALL AWARD ACTIONS SUBJECT TO LAWFULLY APPROPRIATED FUNDS)
ACTION OF GGAC COMMITTEE ON RECOMMENDATIONS ABOVE

MEMBERS APPROVING 3 MEMBERS DISAPPROVING Ø DATE: 3/28/19

OTHER:

ACTION OF AWARDING AUTHORITY DATE 3/28/19

APPROVED DISAPPROVED

OTHER

SIGNATURE OF AUTHENTICATION

Sam E. Mousa
Chief Administrative Officer
For: Mayor Lenny Curry
Under Authority of
Executive Order No. 2015-05