SUBJECT: PIGGYBACK CLAY COUNTY RFP #18/19-2 VARIOUS EQUIPMENT AND AMENITIES FOR PARKS AND PLAYGROUNDS FOR KATHRYN HESTER MCNAIR PARK/BRENTWOOD PARK PLAYGROUND OPT 1

BID #: PSC-0444-20 **OPEN DATE: 03/19/2019**

GENERAL GOVERNMENT AWARDS COMMITTEE

KIND AND BASIS OF CONTRACT: PIGGYBACK CONTRACT – INITIAL TERM OF THREE (3) YEARS BEGINNING JUNE 6, 2019 THROUGH JUNE 5, 2022

AGENCY: PARKS, RECREATION AND COMMUNITY SERVICES DEPARTMENT

BASIS OF AWARD: PIGGYBACK CLAY COUNTY RFP #18/19-2 VARIOUS EQUIPMENT AND AMENITIES FOR PARKS AND PLAYGROUNDS FOR KATHRYN HESTER MCNAIR PARK/BRENTWOOD PARK PLAYGROUND OPT 1

NUMBER OF BIDS INVITED: ( ) NUMBER RECEIVED: ( ) OTHER ( )

SUMMARY OF BIDS AND RECOMMENDED ACTIONS:
Recommend approval to PIGGYBACK CLAY COUNTY RFP #18/19-2 VARIOUS EQUIPMENT AND AMENITIES FOR PARKS AND PLAYGROUNDS, with SOUTHERN RECREATIONS, INC. for the playground equipment at KATHRYN HESTER MCNAIR PARK/BRENTWOOD PARK PLAYGROUND OPT 1. The total amount expenditure not-to-exceed $282,415.00.

Funding for this award to be encumbered by account 11101.174103.583052.009086 to be executed by formal contract.

ATTACHMENTS: Recommendation Memo; Risk Approval; State Contract; Vendor Quote

ANALYST: _____ **RESPECTFULLY SUBMITTED** _____
for RUBEN OLA For - GREGORY PEASE, CHIEF PROCUREMENT DIVISION

CONCURRENCE BY: Daryl Joseph, Director of Parks, Recreation and Community Services Department

---

(ALL AWARD ACTIONS SUBJECT TO LAWFULLY APPROPRIATED FUNDS)
ACTION OF GGAC COMMITTEE ON RECOMMENDATIONS ABOVE
MEMBERS APPROVING ____ MEMBERS DISAPPROVING ____ DATE: _____

_____ _____ OTHER: _____

_____ _____

_____ _____

ACTION OF AWARDING AUTHORITY DATE _____

APPROVED _____ DISAPPROVED _____

OTHER _____

SIGNATURE OF AUTHENTICATION _____

City of Jacksonville, Florida

Daryl Joseph, Director

Parks, Recreation and Community Services Department
214 N Hogan Street, 4th Floor
Jacksonville, FL 32202
(904) 255-7919
www.coj.net

ONE CITY. ONE JACKSONVILLE.

March 30, 2020

MEMORANDUM

TO: Greg Pease, Chief
Procurement Division

FROM: Jill Enz, Acting Chief
Natural and Marine Resources Division

RE: **Request to Piggyback Clay county Bid #18/19-2 Various Equipment & Amenities for Katherine Hester McNair/ Brentwood Parks, Playground**

The Clay County Florida Bid #18/19-2 for "Various Equipment & Amenities for Parks and Playgrounds" was competitively bid and awarded to multiple companies for the initial term of three years from January 29, 2014 to February 11th, 2017. The award has been renewed twice from June 6, 2019 to June 5, 2022.

The Parks, Recreation and Community Services Department requests approval to piggyback service under the Clay County Florida Bid #18/19-2

Katherine Hester McNair/ Brentwood Park Playground Opt 1 Southern Recreation $282,415.00

Total funding for this project will be encumbered by various CIP accounts.

Southern Recreation has current contracts for the scope of services in question with a public entity, Clay County Bid #18/9-2 which the contract was competitively procured. The terms and conditions of the contracts are realized in the scope provided by the distributor.

The department has reviewed for compliance the referenced project. We respectfully request and recommend award of the following park to the distributor for the playground equipment at the playground as listed. The purchases will be made via purchase order.

JE/ah

ACORD®

CERTIFICATE OF LIABILITY INSURANCE

DATE (MM/DD/YYYY) 4/22/2020

APPROVED
By WVerdejo at 1:56 pm, Apr 22, 2020

THIS CERTIFICATE IS ISSUED AS A MATTER OF INFORMATION ONLY AND CONFERS NO RIGHTS UPON THE CERTIFICATE HOLDER. THIS CERTIFICATE DOES NOT AFFIRMATIVELY OR NEGATIVELY AMEND, EXTEND OR ALTER THE COVERAGE AFFORDED BY THE POLICIES BELOW. THIS CERTIFICATE OF INSURANCE DOES NOT CONSTITUTE A CONTRACT BETWEEN THE ISSUING INSURER(S), AUTHORIZED REPRESENTATIVE OR PRODUCER, AND THE CERTIFICATE HOLDER.

IMPORTANT: If the certificate holder is an ADDITIONAL INSURED, the policy(ies) must have ADDITIONAL INSURED provisions or be endorsed. If SUBROGATION IS WAIVED, subject to the terms and conditions of the policy, certain policies may require an endorsement. A statement on this certificate does not confer rights to the certificate holder in lieu of such endorsement(s).

PRODUCER
All Lines Insurance Agency, Inc.
4828 Blanding Blvd Suite 1
Jacksonville FL 32210-7390

CONTACT NAME: Peggy Logan
PHONE (A/C, No, Ext): 904-384-0783 FAX (A/C, No): 904-384-0550
E-MAIL ADDRESS: mlogan@all-lines.com

INSURER(S) AFFORDING COVERAGE	NAIC #
INSURER A: Technology Insurance Company, Inc.	42376
INSURER B: James River Insurance Company	12203
INSURER C:	
INSURER D:	
INSURER E:	
INSURER F:	

INSURED
Southern Recreation, Inc.
4060 Edison Avenue
Jacksonville FL 32254-4108

SOUTREC-01

COVERAGES **CERTIFICATE NUMBER:** 1833355699 **REVISION NUMBER:**

THIS IS TO CERTIFY THAT THE POLICIES OF INSURANCE LISTED BELOW HAVE BEEN ISSUED TO THE INSURED NAMED ABOVE FOR THE POLICY PERIOD INDICATED. NOTWITHSTANDING ANY REQUIREMENT, TERM OR CONDITION OF ANY CONTRACT OR OTHER DOCUMENT WITH RESPECT TO WHICH THIS CERTIFICATE MAY BE ISSUED OR MAY PERTAIN, THE INSURANCE AFFORDED BY THE POLICIES DESCRIBED HEREIN IS SUBJECT TO ALL THE TERMS, EXCLUSIONS AND CONDITIONS OF SUCH POLICIES. LIMITS SHOWN MAY HAVE BEEN REDUCED BY PAID CLAIMS.

INSR LTR	TYPE OF INSURANCE	ADDL INSD	SUBR WVD	POLICY NUMBER	POLICY EFF (MM/DD/YYYY)	POLICY EXP (MM/DD/YYYY)	LIMITS	
B	X COMMERCIAL GENERAL LIABILITY	Y	Y	00005917-15	8/27/2019	8/27/2020	EACH OCCURRENCE	$ 1,000,000
	CLAIMS-MADE X OCCUR						DAMAGE TO RENTED PREMISES (Ea occurrence)	$ 100,000
							MED EXP (Any one person)	$ 1,000
							PERSONAL & ADV INJURY	$ 1,000,000
	GEN'L AGGREGATE LIMIT APPLIES PER:						GENERAL AGGREGATE	$ 2,000,000
	POLICY X PRO-JECT LOC						PRODUCTS - COMP/OP AGG	$ 2,000,000
	OTHER:							$
	AUTOMOBILE LIABILITY						COMBINED SINGLE LIMIT (Ea accident)	$
	ANY AUTO						BODILY INJURY (Per person)	$
	OWNED AUTOS ONLY / SCHEDULED AUTOS						BODILY INJURY (Per accident)	$
	HIRED AUTOS ONLY / NON-OWNED AUTOS ONLY						PROPERTY DAMAGE (Per accident)	$
								$
B	UMBRELLA LIAB X OCCUR			00041066-11	8/27/2019	8/27/2020	EACH OCCURRENCE	$ 1,000,000
	X EXCESS LIAB CLAIMS-MADE						AGGREGATE	$ 1,000,000
	DED RETENTION $							$
A	WORKERS COMPENSATION AND EMPLOYERS' LIABILITY		Y	WWC3448119	1/1/2020	1/1/2021	X PER STATUTE OTH-ER	
	ANYPROPRIETOR/PARTNER/EXECUTIVE OFFICER/MEMBER EXCLUDED? Y/N (Mandatory in NH)	N/A					E.L. EACH ACCIDENT	$ 1,000,000
	If yes, describe under DESCRIPTION OF OPERATIONS below						E.L. DISEASE - EA EMPLOYEE	$ 1,000,000
							E.L. DISEASE - POLICY LIMIT	$ 1,000,000

DESCRIPTION OF OPERATIONS / LOCATIONS / VEHICLES (ACORD 101, Additional Remarks Schedule, may be attached if more space is required)
City of Jacksonville, its members, officials, officers, employees and agents are additional insured with regards to General Liability. Coverages are Primary Non-Contributory A waiver of subrogation in favor of The City of Jacksonville its members, officials, officers, employees and agents applies to the General Liability and Workers Compensation.

CERTIFICATE HOLDER

City of Jacksonville
117 West Duval St. Suite 335
Jacksonville FL 32202

CANCELLATION

SHOULD ANY OF THE ABOVE DESCRIBED POLICIES BE CANCELLED BEFORE THE EXPIRATION DATE THEREOF, NOTICE WILL BE DELIVERED IN ACCORDANCE WITH THE POLICY PROVISIONS.

AUTHORIZED REPRESENTATIVE

Brian S. Herbert

© 1988-2015 ACORD CORPORATION. All rights reserved.

APPROVED
By WVerdejo at 12:29 pm, Apr 22, 2020

CERTIFICATE OF LIABILITY INSURANCE

DATE (MM/DD/YYYY) 04/21/2020

THIS CERTIFICATE IS ISSUED AS A MATTER OF INFORMATION ONLY AND CONFERS NO RIGHTS UPON THE CERTIFICATE HOLDER. THIS CERTIFICATE DOES NOT AFFIRMATIVELY OR NEGATIVELY AMEND, EXTEND OR ALTER THE COVERAGE AFFORDED BY THE POLICIES BELOW. THIS CERTIFICATE OF INSURANCE DOES NOT CONSTITUTE A CONTRACT BETWEEN THE ISSUING INSURER(S), AUTHORIZED REPRESENTATIVE OR PRODUCER, AND THE CERTIFICATE HOLDER.

IMPORTANT: If the certificate holder is an ADDITIONAL INSURED, the policy(ies) must be endorsed. If SUBROGATION IS WAIVED, subject to the terms and conditions of the policy, certain policies may require an endorsement. A statement on this certificate does not confer rights to the certificate holder in lieu of such endorsement(s).

PRODUCER
THEO MITCHELSON INSURANCE AGENCY
1822 UNIVERSITY BLVD S
JACKSONVILLE, FL 32216
PH: 904-724-5401 FAX: 904-425-3575

CONTACT NAME: Carla Fenzel
PHONE (A/C, No, Ext): 904-724-5401 FAX (A/C, No): 904-425-3575
E-MAIL ADDRESS: carla.fenzelmarchese.rbl8@statefarm.com

INSURER(S) AFFORDING COVERAGE	NAIC #
INSURER A : State Farm Mutual Automobile Insurance Company	25178
INSURER B :	
INSURER C :	
INSURER D :	
INSURER E :	
INSURER F :	

INSURED
SOUTHERN RECREATION, INC
ID 3600049
4060 EDISON AVENUE
JACKSONVILLE, FL 32254

COVERAGES CERTIFICATE NUMBER: REVISION NUMBER:

THIS IS TO CERTIFY THAT THE POLICIES OF INSURANCE LISTED BELOW HAVE BEEN ISSUED TO THE INSURED NAMED ABOVE FOR THE POLICY PERIOD INDICATED. NOTWITHSTANDING ANY REQUIREMENT, TERM OR CONDITION OF ANY CONTRACT OR OTHER DOCUMENT WITH RESPECT TO WHICH THIS CERTIFICATE MAY BE ISSUED OR MAY PERTAIN, THE INSURANCE AFFORDED BY THE POLICIES DESCRIBED HEREIN IS SUBJECT TO ALL THE TERMS, EXCLUSIONS AND CONDITIONS OF SUCH POLICIES. LIMITS SHOWN MAY HAVE BEEN REDUCED BY PAID CLAIMS.

INSR LTR	TYPE OF INSURANCE	ADDL INSR	SUBR WVD	POLICY NUMBER	POLICY EFF (MM/DD/YYYY)	POLICY EXP (MM/DD/YYYY)	LIMITS	
	GENERAL LIABILITY						EACH OCCURRENCE	$
	COMMERCIAL GENERAL LIABILITY						DAMAGE TO RENTED PREMISES (Ea occurrence)	$
	CLAIMS-MADE / OCCUR						MED EXP (Any one person)	$
							PERSONAL & ADV INJURY	$
							GENERAL AGGREGATE	$
	GEN'L AGGREGATE LIMIT APPLIES PER: POLICY / PRO-JECT / LOC						PRODUCTS - COMP/OP AGG	$
								$
A	AUTOMOBILE LIABILITY	Y	N	397 4713-F22-59	12/22/2019	06/22/2020	COMBINED SINGLE LIMIT (Ea accident)	$
	ANY AUTO			152 0409-B02-59	02/02/2020	08/02/2020	BODILY INJURY (Per person)	$ 1,000,000
	ALL OWNED AUTOS / X SCHEDULED AUTOS						BODILY INJURY (Per accident)	$ 1,000,000
	X HIRED AUTOS / X NON-OWNED AUTOS						PROPERTY DAMAGE (Per accident)	$ 1,000,000
								$
	UMBRELLA LIAB / OCCUR						EACH OCCURRENCE	$
	EXCESS LIAB / CLAIMS-MADE						AGGREGATE	$
	DED / RETENTION $							$
	WORKERS COMPENSATION AND EMPLOYERS' LIABILITY ANY PROPRIETOR/PARTNER/EXECUTIVE OFFICER/MEMBER EXCLUDED? (Mandatory in NH) If yes, describe under DESCRIPTION OF OPERATIONS below	N/A					WC STATU-TORY LIMITS / OTH-ER	
							E.L. EACH ACCIDENT	$
							E.L. DISEASE - EA EMPLOYEE	$
							E.L. DISEASE - POLICY LIMIT	$

DESCRIPTION OF OPERATIONS / LOCATIONS / VEHICLES (Attach ACORD 101, Additional Remarks Schedule, if more space is required)

The City of Jacksonville its members, officials, officers, employees and agents are named as Additional Insured with regard to Auto Liability. Coverages are Primary & Non-Contributory. A waiver of subrogation in favor of The City of Jacksonville its members, officials, officers, employees and agents applies to Auto Liability. 30 day notice of cancellation to The City of Jacksonville applies all policies.

CERTIFICATE HOLDER

City of Jacksonville
117 West Duval St, Suite 335
Jacksonville, FL 32202

CANCELLATION

SHOULD ANY OF THE ABOVE DESCRIBED POLICIES BE CANCELLED BEFORE THE EXPIRATION DATE THEREOF, NOTICE WILL BE DELIVERED IN ACCORDANCE WITH THE POLICY PROVISIONS.

AUTHORIZED REPRESENTATIVE
Theo K Mitchelson

© 1988-2010 ACORD CORPORATION. All rights reserved.

CONT.....

*Note: The Clay County contract is 181 pages. To save paper the contract was not printed. It is available upon request to David Klages (dklages@coj.net) or Ruben Ola (rubenO@coj.net).

BOARD OF COUNTY COMMISSIONERS OF CLAY COUNTY, FLORIDA

NOTICE OF INTENT TO AWARD BID

RFP NO 18/19-2, Various Equipment and Amenities for Parks and Playgrounds

In accordance with the provisions of Section 8.N of the Clay County Purchasing Policy, notice is hereby given and posted of the decision of the Board of County Commissioners of Clay County, Florida (hereinafter the "Board") with respect to RFP No. 18/19-2, Various Equipment and Amenities for Parks and Playgrounds. Responses to RFP No. 18/19-2 were opened on March 19, 2019. During its regular meeting on May 28, 2019, the Board rendered its decision to award RFP No. 18/19-2 to multiple companies. This notice of intent to award bid is the official notification regarding said selection. The decision of the Board is final subject to 72 hour period for protest. Failure to file a protest within the time prescribed in Section 8.N of the Clay County Purchasing Policies shall constitute a waiver of proceedings under Section 8.N Bid Awards and Protests.

Lorin L. Mock
Acting County Manager

Date of Posting:	Date of Removal:
5/29/19	6/3/19
Time of Posting:	Time of Removal:
8:45 a.m.	8:47 a.m.
Initials:	Initials:
D F	D F

Proposed Date	MARCH 4, 2020
Expiration Date	APRIL 4, 2020

Southern Recreation

Play for all ages

4060 Edison Avenue
Jacksonville, Florida 32254
Phone 904-387-4390 Fax 904-387-4391
terry@southernrecreation.com
www.southernrecreation.com

PROJECT NAME:
Kathryn Hester McNair Park
Jacksonville, FL

PROPOSED TO **Jill Enz 904-255-7941**
City of Jacksonville
Parks and Historic Preservation Section.
214 North Hogan Street
Jacksonville, FL 32202
jenz@coj.net

BILL TO **Same**

SALESPERSON	SHIPPING METHOD	PAYMENT TERMS
Terry	Installed	Net 30

QTY	ITEM #	DESCRIPTION	UNIT PRICE	LINE TOTAL
		Option 1		
1ea.		Site Prep-Remove old mulch/filter fabric and dirt to a 12" depth-dispose of offsite. Remove six (6) park benches and one (1) bike rack		2,500.00
1ea.	IM-1024	Standing Wave w/ Spinner		94,490.00
1ea.	DX-101-SI	Genesis w/ Plastic Slide		33,295.00
1ea.	DC-181008	Freestanding Tic-Tac-Toe Panel		5,295.00
1ea.	DC-181008	Custom Spia Combo Swing		14,595.00
1ea.		Contrabass Chimes		5,850.00
4ea.		Musical Flowers	950.00	3,800.00
215ea.		Cubic Yards Cypress Playground Mulch		5,800.00
6ea.	CV1-1010	City View 6' Park Benches w/ cast ends	1,595.00	9,570.00
3ea.	CV2-3000	City View Waste Receptacles w/ flat top and liner	985.00	2,955.00
1ea.		Five Loop Bike Rack-Powder Coated-Surface Mount		595.00
1ea.	UP168S	Sit Up/Back Extension-in ground mount		4,295.00
1ea.	UP164S	Cardio Walker-in ground mount		4,295.00
1ea.	UP180S	Accessible Lat Pull Down-in ground mount		5,695.00
1ea.	UP182S	Accessible Vertical Press-in ground mount		5,695.00

1ea.	UP170S	Leg Press-in ground mount		4,295.00
1ea.	UP217S	Accessible ADA Hand Cycle-in ground mount		4,395.00
6ea.		10'x10' Use Area-Excavate to 12" depth-dispose material off site, provide 40' LF of 6"x12" concrete curbing and 12" of playground mulch	1,500.00	9,000.00

Subtotal	216,415.00
Tax Rate	.07
Tax	Exempt
Freight	11,000.00
Installation	55,000.00
Total Due	282,415.00

Terms and Conditions and Required Signature on next page.

Southern Recreation, Inc. Terms and Conditions

Payment **A 50% deposit is required to begin project.** The deposit is non-refundable. If equipment is refused when delivery is attempted you will be responsible for any resulting charges. A signed terms and condition and payment of the deposit indicates that you are in full agreement with all terms and conditions of this proposal including the following: Prices are valid for 30 days. After 30 days, prices are subject to change without notice. Sales tax will be charged unless a copy of a valid Sales tax exemption certificate is presented.

Balance of monies are due immediately upon completion and acceptance by the owner of the equipment and installation. Installation, site work, drainage, equipment removal, building permits, engineered drawings, etc. as listed below are not included **unless specifically noted on the proposal.**

Installation may include the following: Permitting if required for the State of Florida - State Certified Contractor CBC1252594
Site Preparation to include equipment removal, excavation, grading and drainage
Concrete work to include Curbing for containment and Sidewalks for accessibility
Installation of your Playground by *NPSI and Factory Certified Installers
Safety Surfacing as propose- Engineered Wood Fiber, Poured-In- Place Rubber
Surfacing, Loose Fill Rubber or Synthetic Turf
Complete site clean up and playground inspection upon completion
*National Playground Safety Institute Certified Playground Safety Inspectors

Southern Recreation Responsibilities Southern Recreation (SR) is responsible for the acceptance of all freight deliveries that includes the installation of the equipment. All equipment will ship to our warehouse for acceptance and inventory. Equipment will be transported to the installation site on fully insured SR trucks and trailers. SR is responsible to secure the site and equipment while the installation is in progress. All equipment to be installed per CPSC and ASTM guidelines for proper spacing and elevations. SR is responsible for trash removal as a result of the installation

Owners Responsibilities Provide access to the installation site. Provide area for storage and staging if needed. Security at the installation site both during and after work hours. To provide sufficient input for equipment locations so as to properly install per the owners intent-
Note: All equipment installation must meet CPSC and ASTM guidelines for proper spacing. **SR WILL NOT INSTALL** any equipment outside of these spacing guidelines

Optional Responsibilities If a building permit is required, it is the responsibility of the owner to provide SR will all necessary documentation as needed-this would include an acceptable site plan, warranty deed (if needed), owners notarized signatures on permit and Notice of Commencement and all other documentation as required by the local building department of jurisdiction in order to execute the permit. Charges for permitting will include an administrative fee and actual permit cost. Any other SR responsibilities must be clearly outlined in the applicable proposal/contract

Access/Utilities Access will need to be provided to the installation area for heavy trucks and equipment. Access of equipment and personnel is the obligation of the customer to provide until the project is fully completed. We will take every precaution to avoid damage.

Rock/Foreign Object Clause Most installations require digging of holes and footing equipment in concrete below finished grade. Removal of existing ground covers such as asphalt, concrete, tan bark, sand, pea gravel, wood fiber, rubber matting, poured-in- place rubber surfacing, or any other material that interferes or delays the digging of holes, is the responsibility of others, unless otherwise

noted. If excessive underground obstructions such as rock, coral, asphalt, concrete, pipes, drainage systems, root systems, water, or any other unknown obstructions are discovered, charges will be added to the original proposal.

Playground Surfacing All playground equipment is to be installed over safety surfacing per CPSC guidelines and ASTM standards. If the customer contracts for something contrary to the guidelines, they are accepting all responsibility for any liability and future litigation that may arise.

Signature of owner or owners rep indicates acceptance of the above terms and conditions

Authorized signature Terry Rogers **Terry Rogers, President**

Accepted by_____ **Date** _____

Billing Name and Address: _____ **Billing Email:** _____

_____

Please sign and fill in the information where the project invoice will be billed to.

Southern Recreation, Inc. 4060 Edison Avenue, Jacksonville, Florida 32254

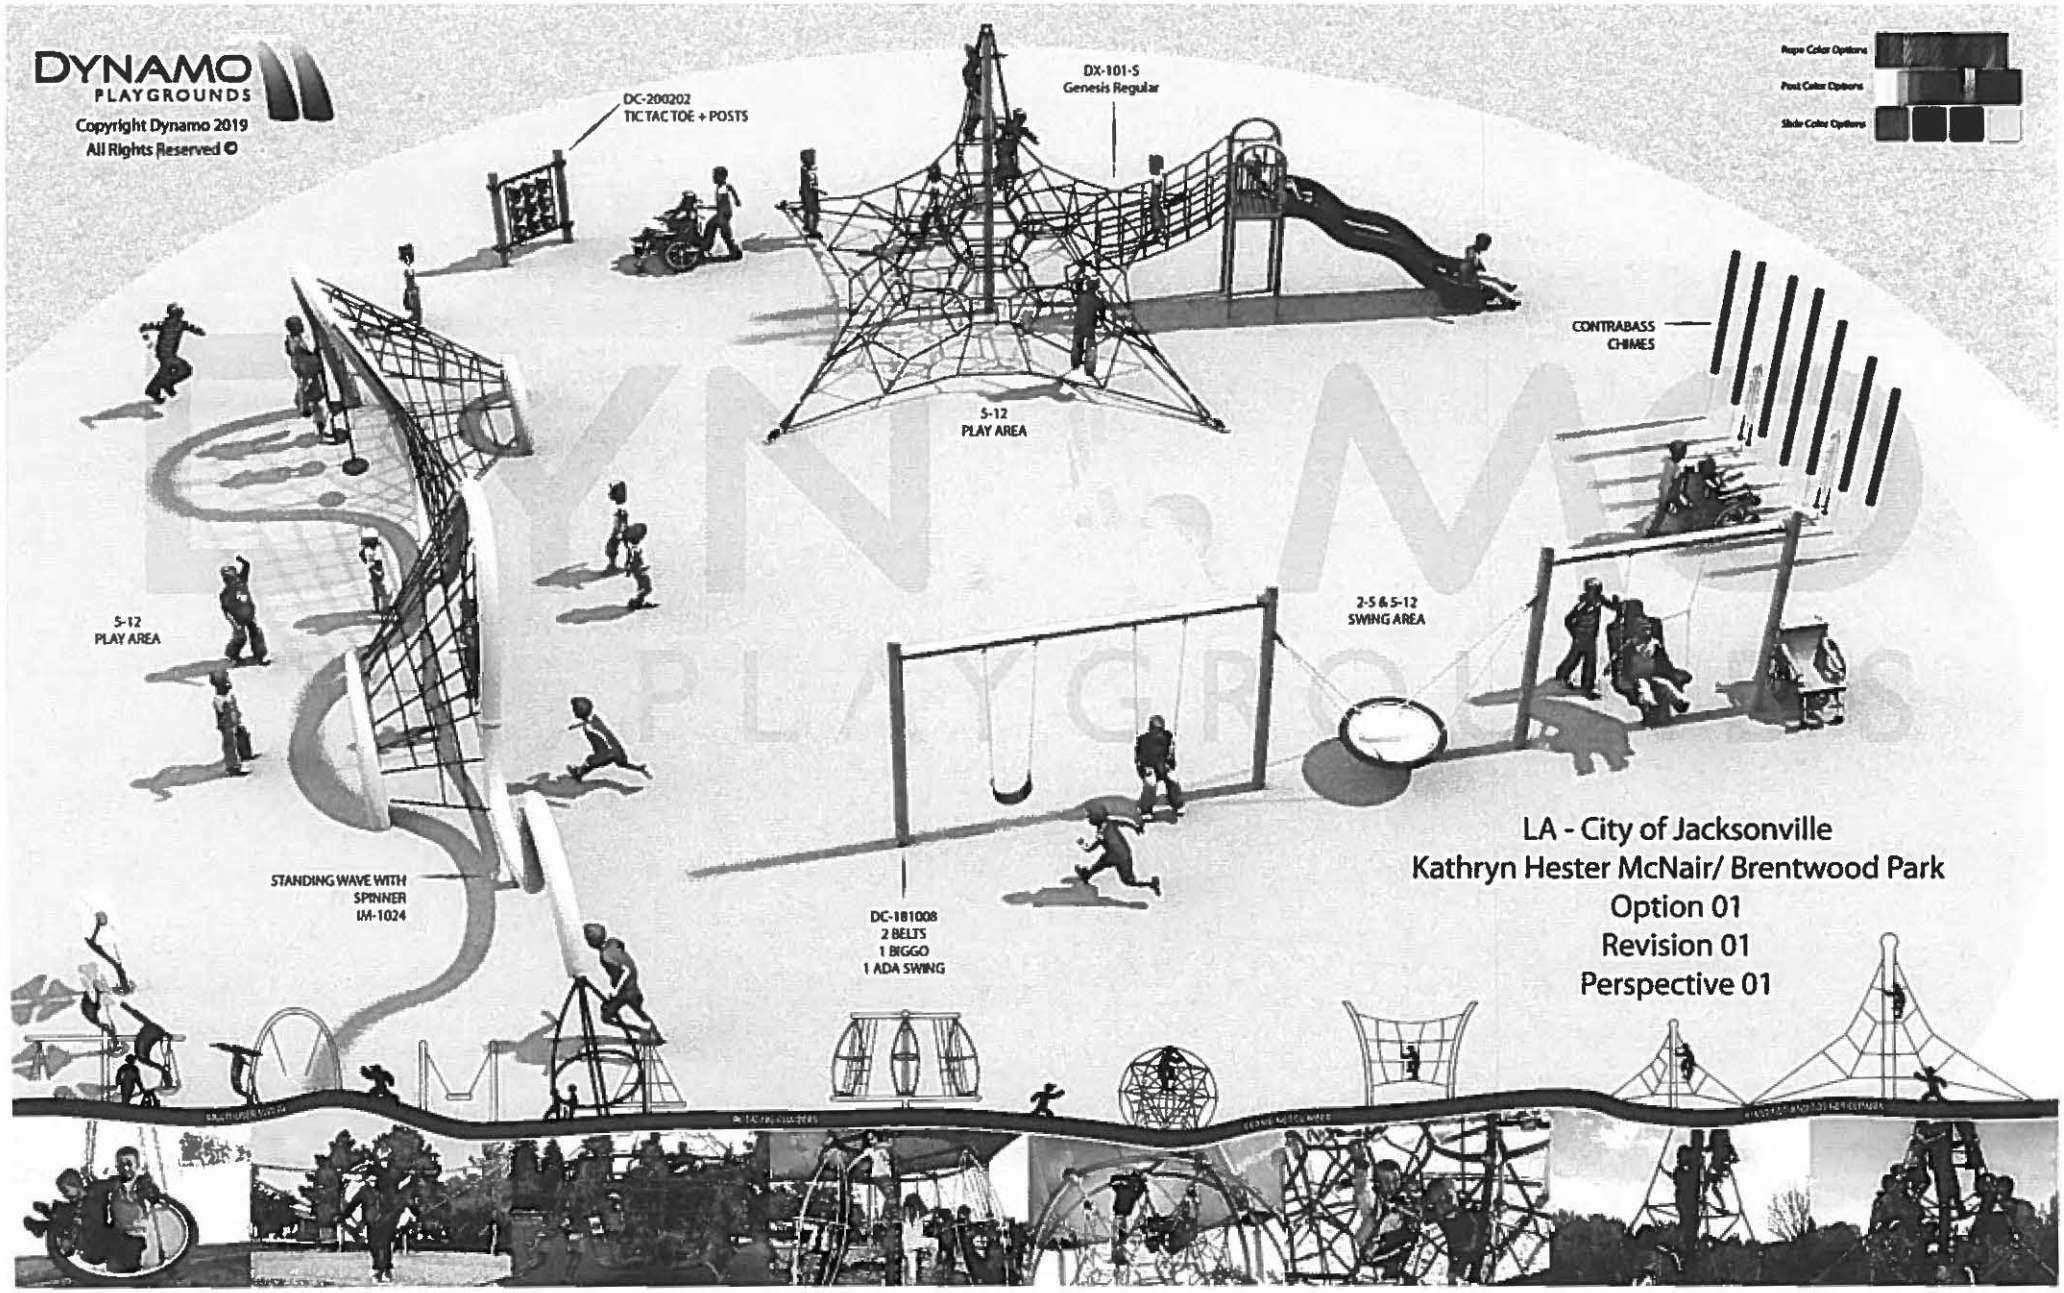
DYNAMO
PLAYGROUNDS
Copyright Dynamo 2019
All Rights Reserved ©
DC-200202
TIC TAC TOE + POSTS
DX-101-S
Genesis Regular
5-12
PLAY AREA
CONTRABASS
CHIMES
5-12
PLAY AREA
2-5 & 5-12
SWING AREA
STANDING WAVE WITH
SPINNER
IM-1024
DC-181008
2 BELTS
1 BIGGO
1 ADA SWING
LA - City of Jacksonville
Kathryn Hester McNair/ Brentwood Park
Option 01
Revision 01
Perspective 01

DYNAMO PLAYGROUNDS

Copyright Dynamo 2019
All Rights Reserved ©

LA - City of Jacksonville
Kathryn Hester McNair/ Brentwood Park
Option 01
Revision 01
Perspective 02

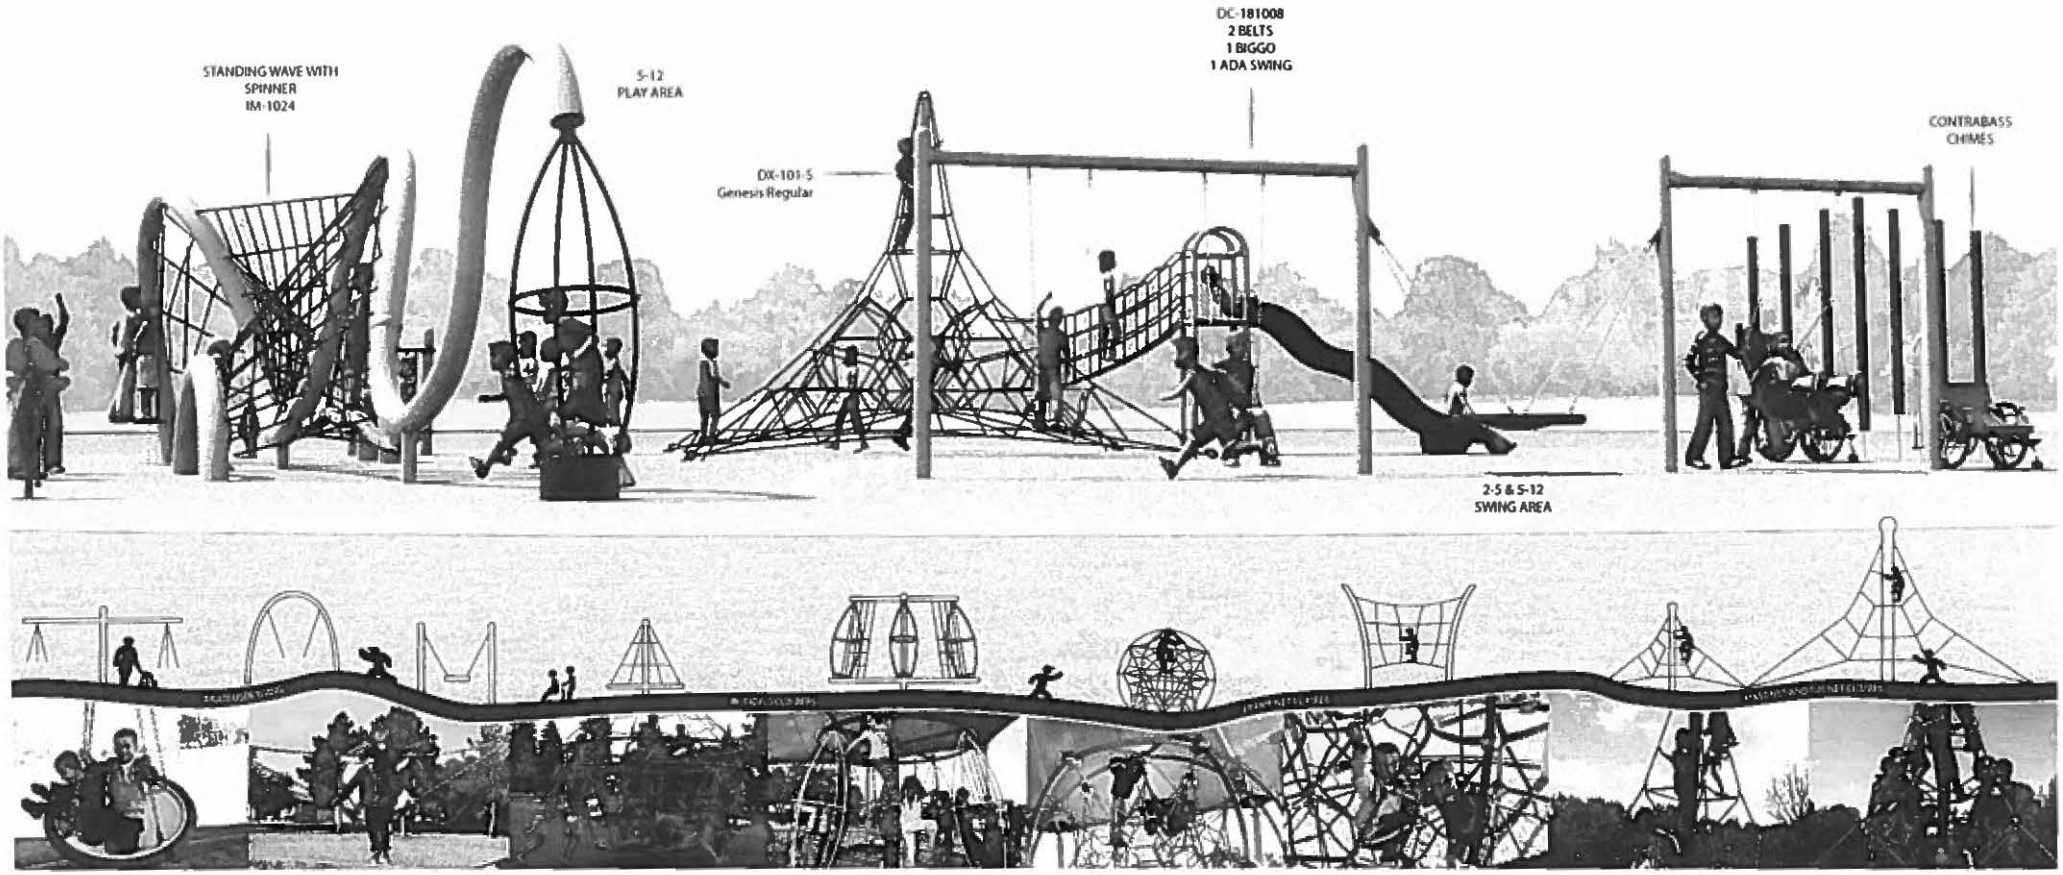

DYNAMO PLAYGROUNDS

Copyright Dynamo 2019
All Rights Reserved ©

Rope Color Options
Post Color Options
Slide Color Options

LA - City of Jacksonville
Kathryn Hester McNair/ Brentwood Park
Option 01
Revision 01
Perspective 03

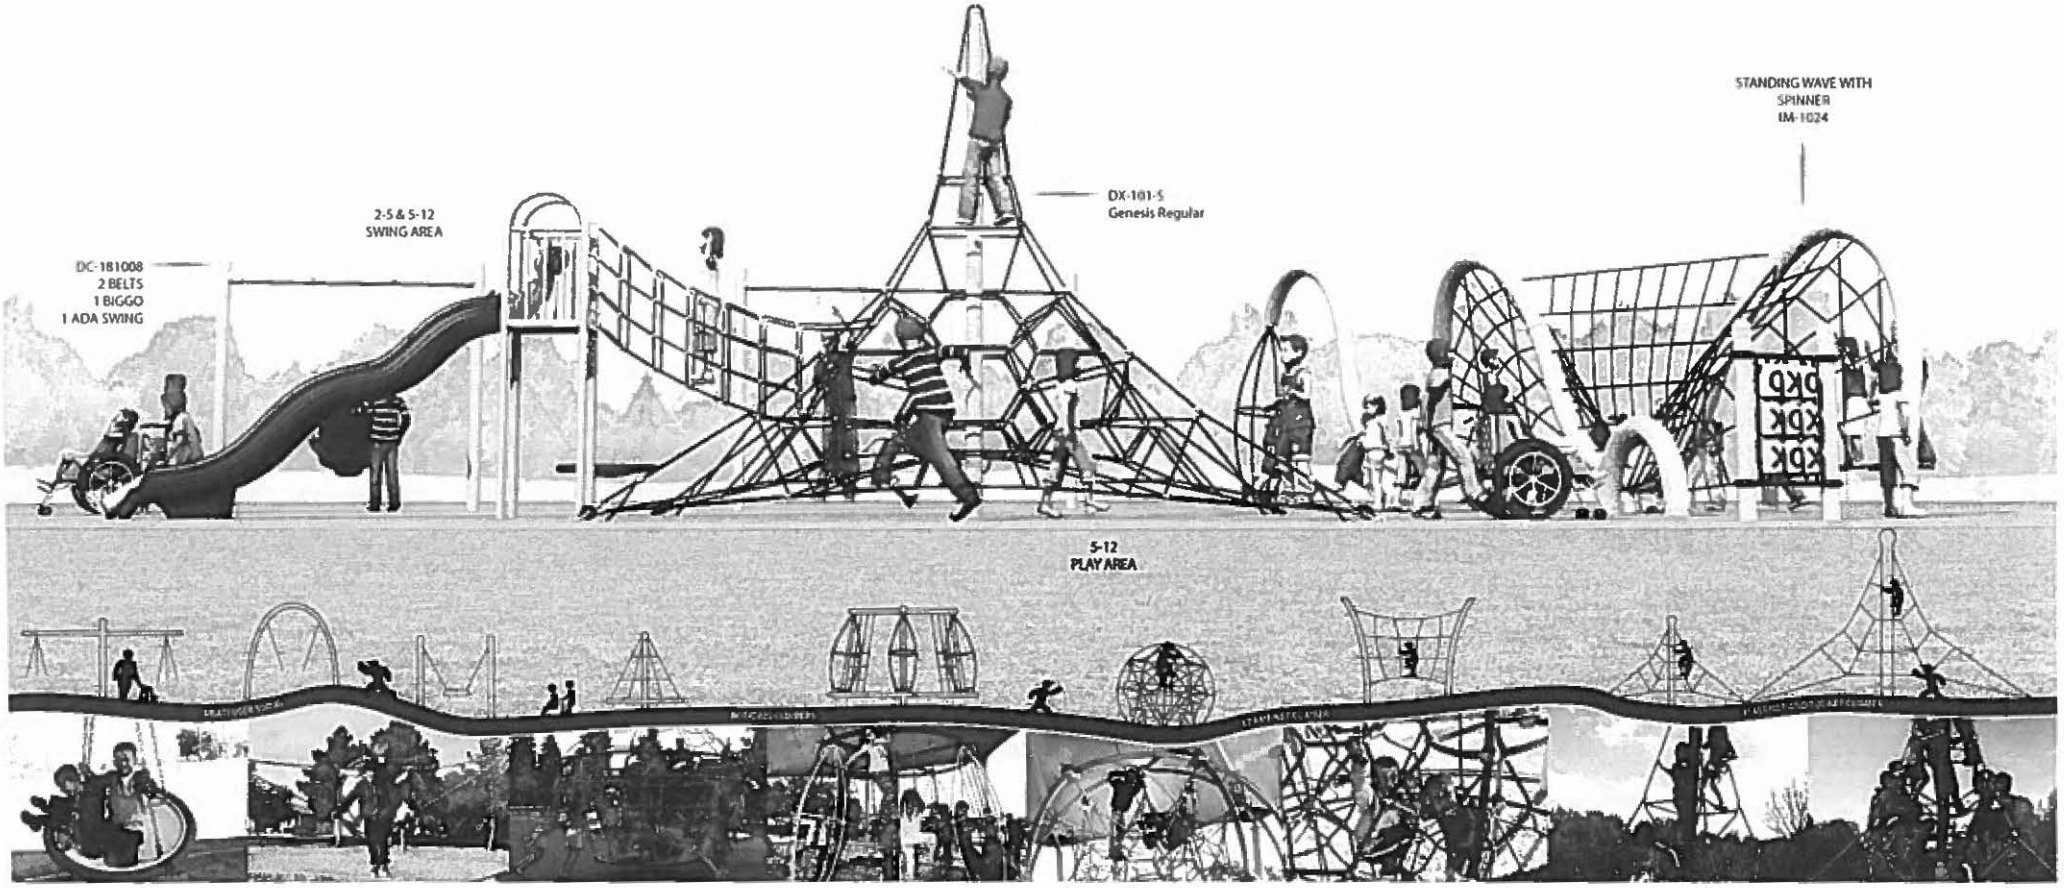

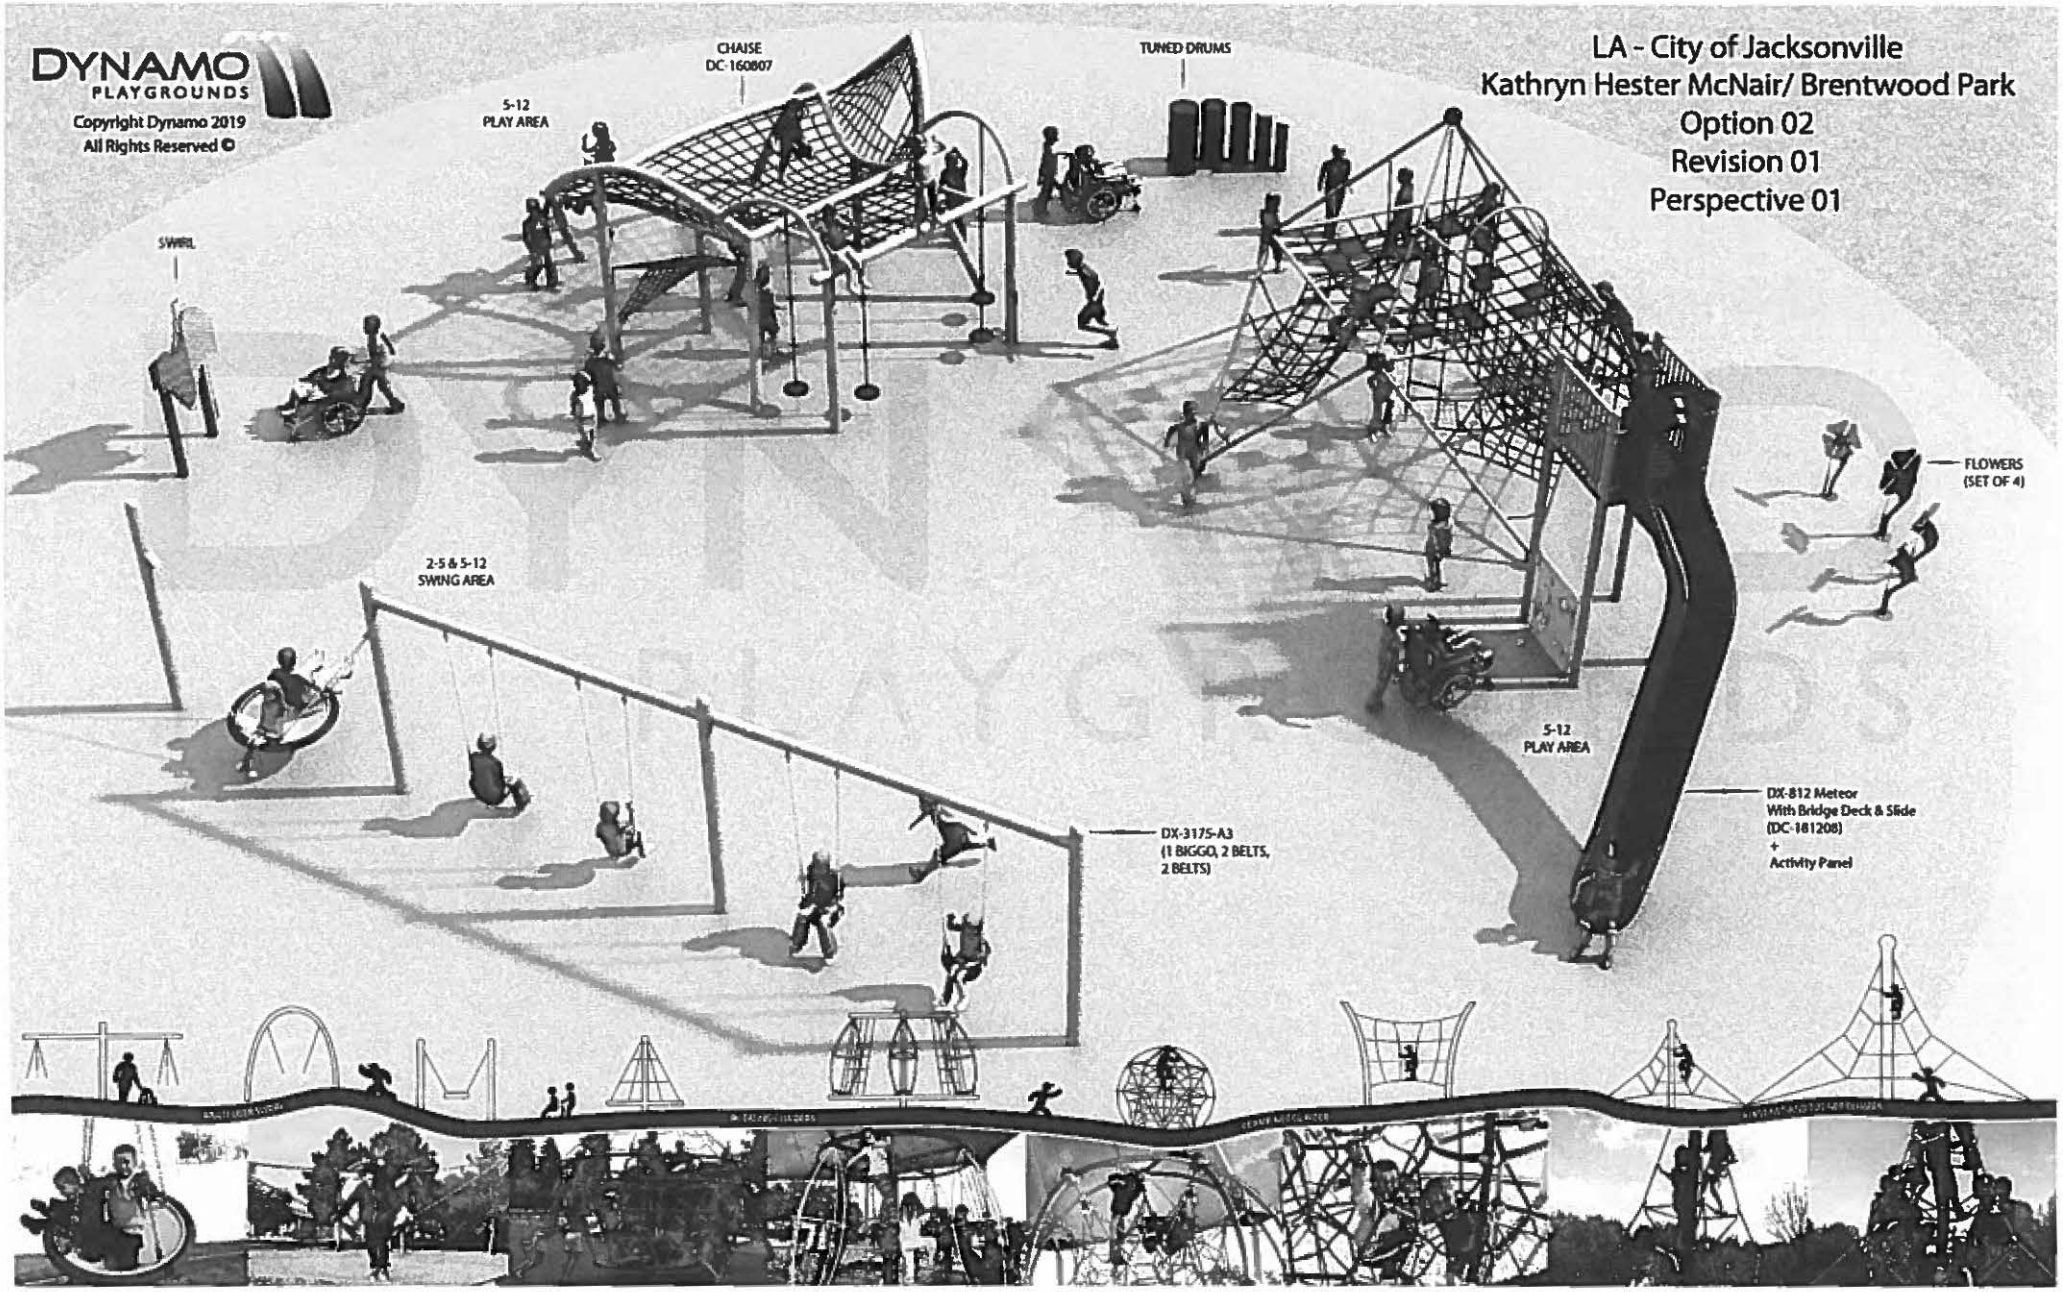
DYNAMO
PLAYGROUNDS
Copyright Dynamo 2019
All Rights Reserved ©
LA - City of Jacksonville
Kathryn Hester McNair/ Brentwood Park
Option 02
Revision 01
Perspective 01
CHAISE
DC-160807
TUNED DRUMS
5-12
PLAY AREA
SWIRL
FLOWERS
(SET OF 4)
2-5 & 5-12
SWING AREA
5-12
PLAY AREA
DX-812 Meteor
With Bridge Deck & Slide
(DC-181208)
+
Activity Panel
DX-3175-A3
(1 BIGGO, 2 BELTS,
2 BELTS)

DYNAMO PLAYGROUNDS

Copyright Dynamo 2019
All Rights Reserved ©

LA - City of Jacksonville
Kathryn Hester McNair/ Brentwood Park
Option 02
Revision 01
Perspective 02

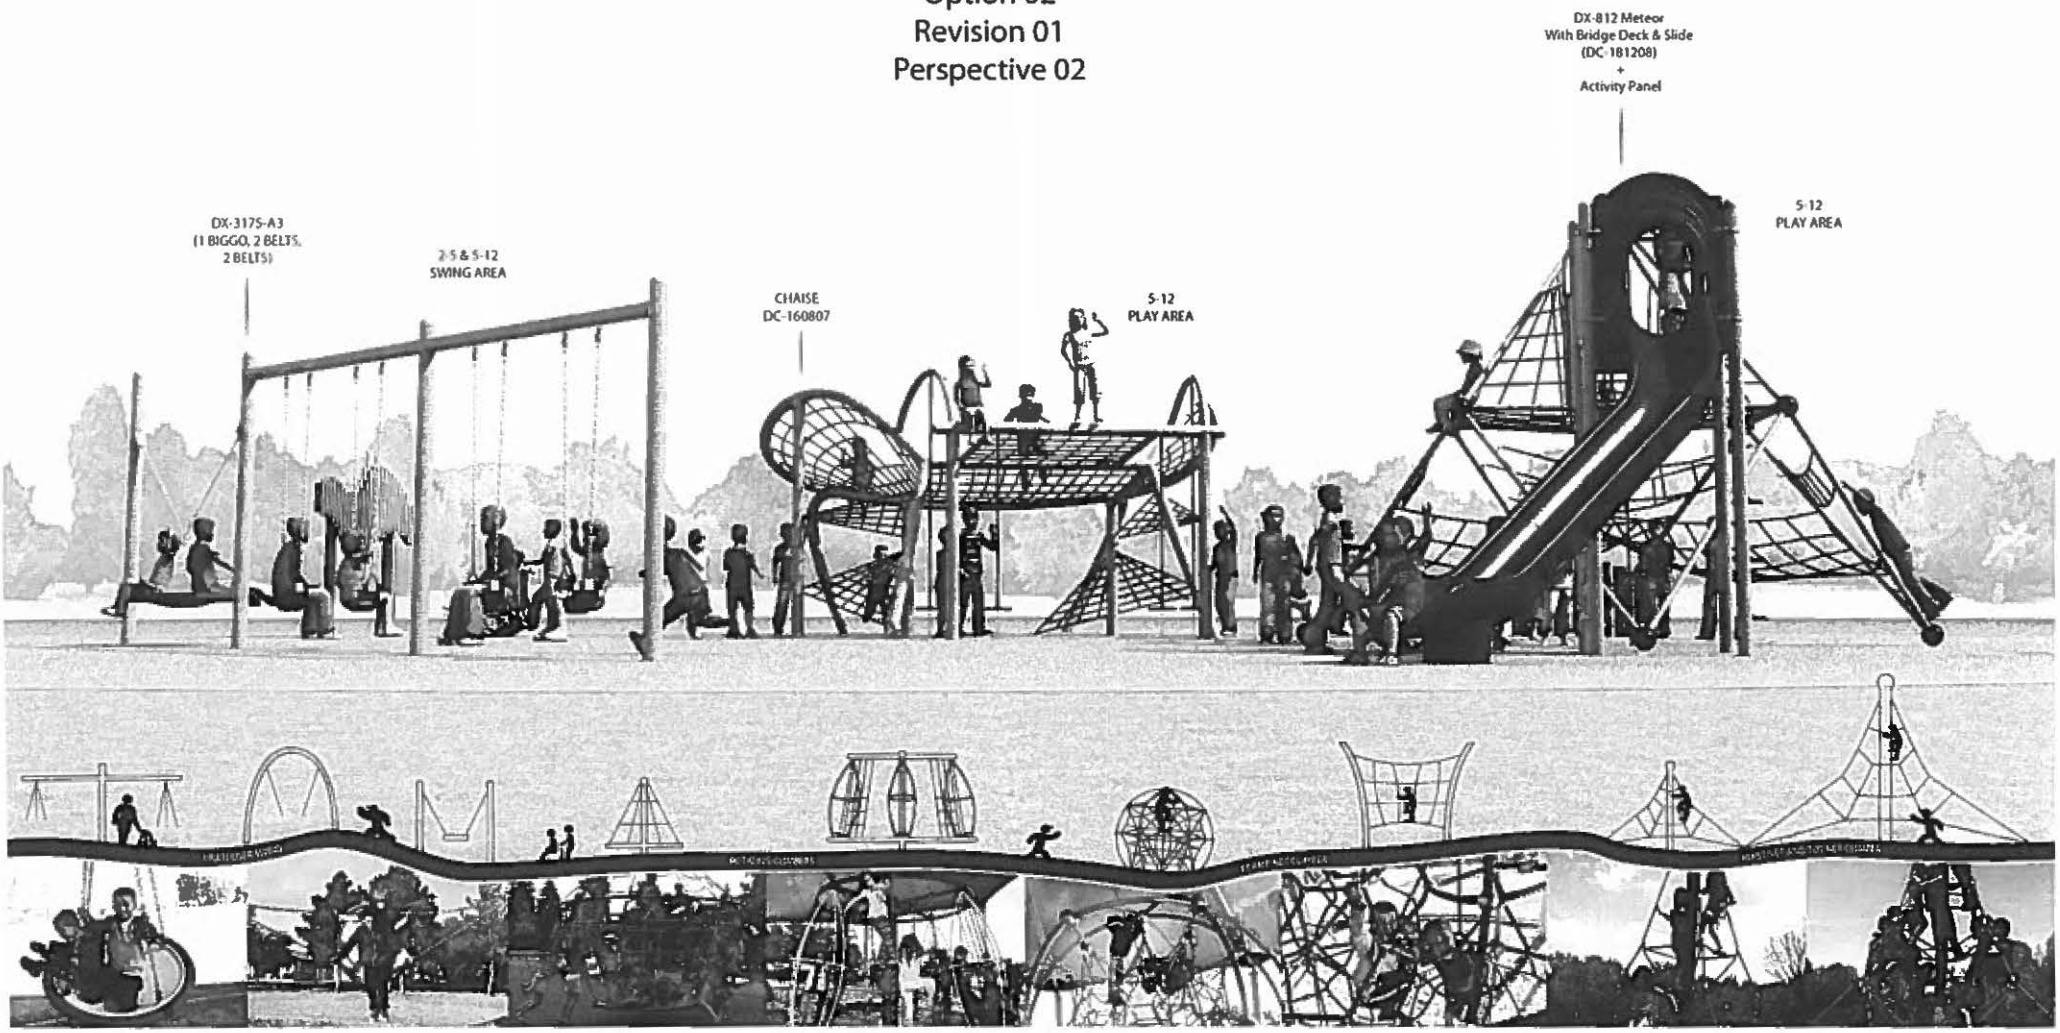

DYNAMO PLAYGROUNDS

Copyright Dynamo 2019
All Rights Reserved ©

Rope Color Options
Post Color Options
Slide Color Options

LA - City of Jacksonville
Kathryn Hester McNair/ Brentwood Park
Option 02
Revision 01
Perspective 03

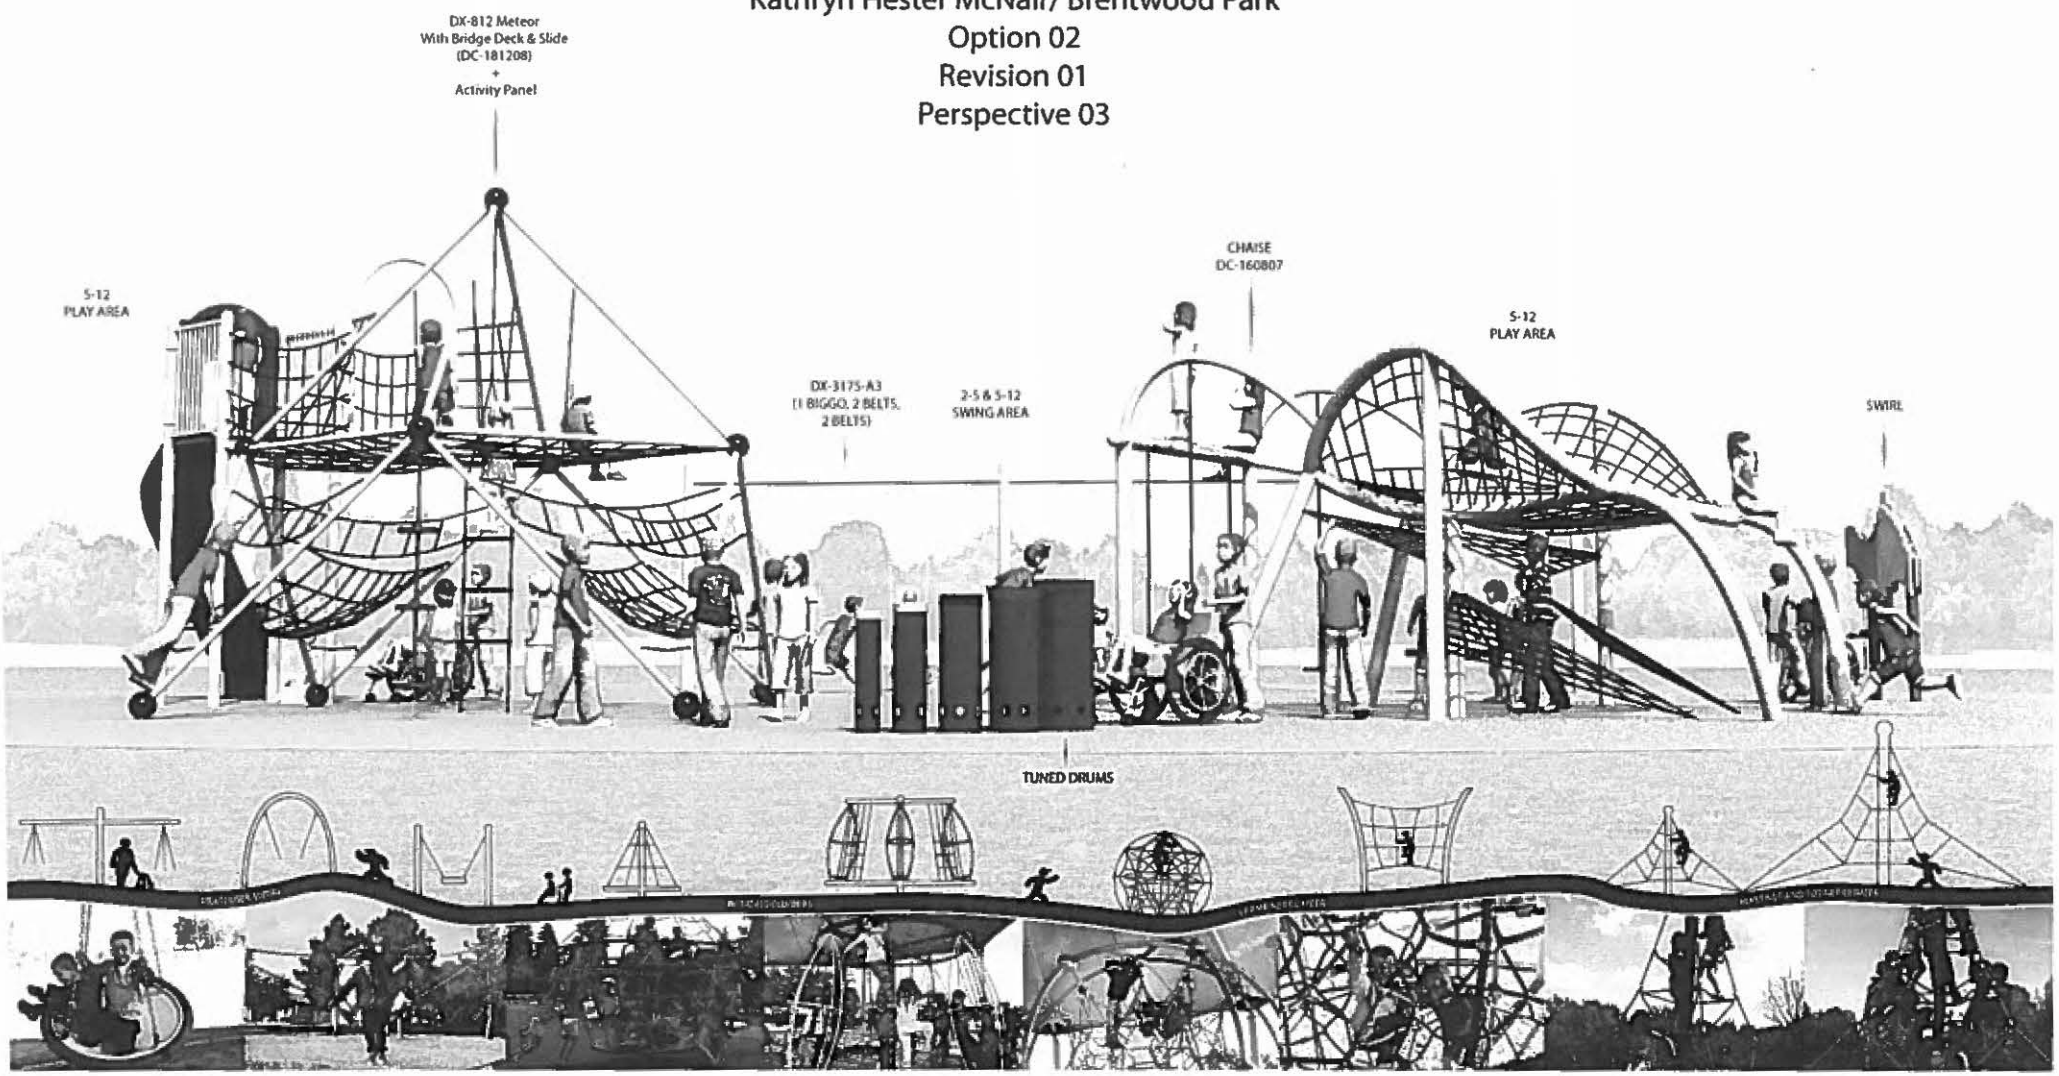

OPTION - 01
REVISION - 01

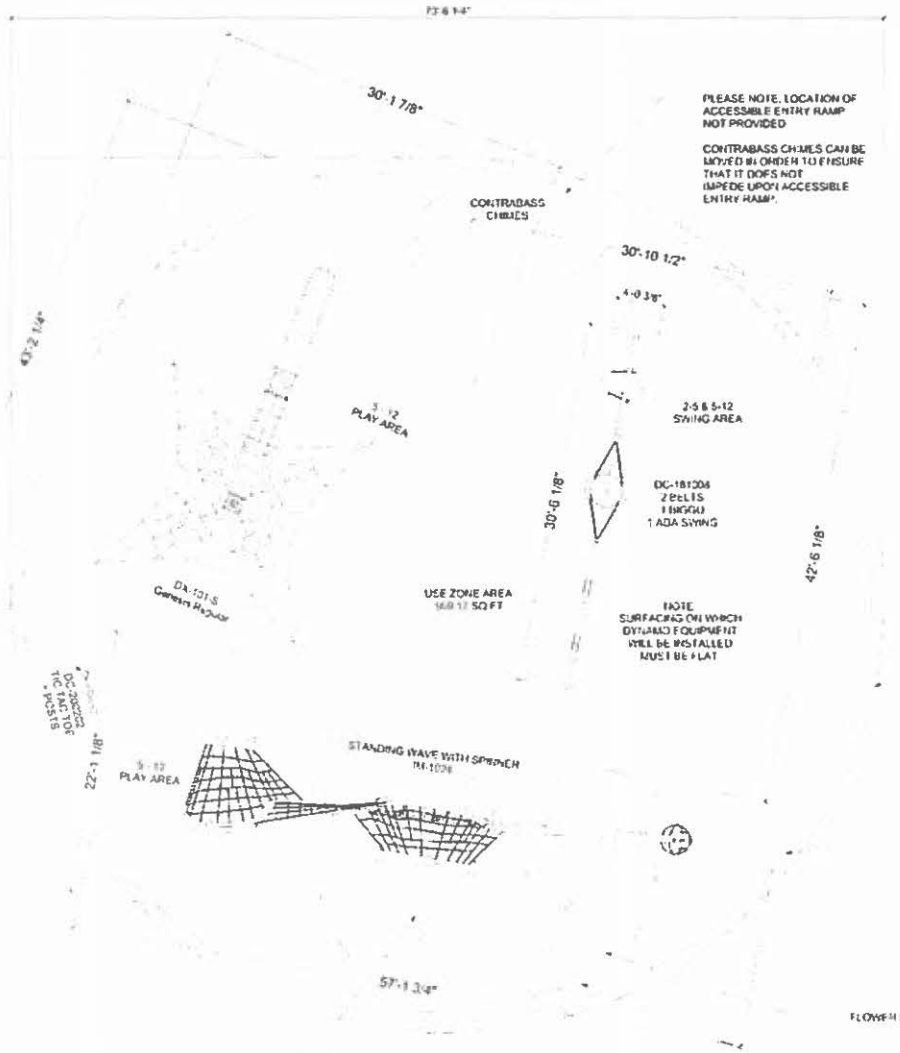

PLEASE NOTE, LOCATION OF ACCESSIBLE ENTRY RAMP NOT PROVIDED

CONTRABASS CHIMES CAN BE MOVED IN ORDER TO ENSURE THAT IT DOES NOT IMPEDE UPON ACCESSIBLE ENTRY RAMP.

PLEASE NOTE, LOCATION OF ACCESSIBLE ENTRY RAMP NOT PROVIDED

DC-200202 CAN BE MOVED IN ORDER TO ENSURE THAT IT DOES NOT IMPEDE UPON ACCESSIBLE ENTRY RAMP

EXISTING THIRD PARTY EQUIPMENT FOR 2-5 AGE GROUP TO BE REMOVED, AND REPLACED WITH DYNAMO EQUIPMENT FOR 5-12 AGE GROUP

© DYNAMO INDUSTRIES IP
USE OF THIS DRAWING AND RELATED INFORMATION IS STRICTLY FOR USE BY DYNAMO'S INTENDED RECIPIENT

DYNAMO PROHIBITS SHARING THIS DRAWING WITH ANYONE ELSE UNLESS APPROVED BY DYNAMO

SHARING THIS DRAWING WITHOUT DYNAMO'S EXPLICIT CONSENT WILL RESULT IN LEGAL ACTION

IF EXISTING OR NEW SHADE STRUCTURES WILL BE USED DYNAMO PLAYGROUNDS REQUESTS SHADE STRUCTURE SPECIFICATIONS TO ENSURE SAFETY STANDARDS COMPLIANCY

NOTE:
MIN 84" OVERHEAD OBSTRUCTION CLEARANCE IS REQUIRED FROM TOP OF DYNAMO PLAY EQUIPMENT TO UNDERSIDE OF TREE BRANCHES OR SHADE STRUCTURES

PRODUCT SPECIFICATIONS
DC 181008 2 BELTS 1 BIGGO, 1 ADA SWING

CAPACITY 7 (APPROX.)
PRODUCT SIZE: L 30 - 6 1/8" x W 4' - 0 3/8" x H 8' - 9 1/8"
USE ZONE DIMENSIONS: L 42' - 6 1/8" x W 30' - 10 1/2"
FALL HEIGHT 8' - 2 1/2"
SHIPPING WEIGHT: NA

CLIENT PROVIDED PARK PERIMETER AS PER
'Client resources Brentwood Park_
Plans Site Engineering Plans 100 Percent
Submittal 09-15-2000 - Catherine Hester McNair Park.pdf'

TOTAL PERIMETER SURFACING
AS PER 'Client resources Brentwood Park_
Plans Site Engineering Plans 100 Percent
Submittal 09-15-2000 - Catherine Hester McNair Park.pdf'
4 249 84 SQ FT

THIS LINE REPRESENTS A 1' OFFSET FROM CLIENT PROVIDED PARK PERIMETER FOR ADDITIONAL EQUIPMENT WIGGLE ROOM

FLOWER SET OF FOUR

PLEASE NOTE, LOCATION OF ACCESSIBLE ENTRY RAMP NOT PROVIDED

FLOWER SET OF FOUR CAN BE MOVED IN ORDER TO ENSURE THAT IT DOES NOT IMPEDE UPON ACCESSIBLE ENTRY RAMP

REVISION HISTORY					
REV	DESCRIPTION	REF No	DATE	DRWN BY	RWD BY

ENGINEERING SEAL

CLIENT

PROJECT NAME

PRODUCT NO Option - 01
Revision - 01

DRAWING TITLE:
LA - City of Jacksonville
Kathryn Hester McNair/
Brentwood Park
2D ASTM Layout

REV	SHEET	SHEET SIZE	SCALE
		PA3	NTS

DESIGNED BY	DATE
DRAWN BY	DATE
CHECKED BY	DATE
CHECKED BY	DATE
REVIEWED BY	DATE

DYNAMO PLAYGROUNDS
Local: 613-446-0030
Toll free: 800-790-0034
Email: info@dynamoplaygrounds.com
Fax: 613-446-0034
URL: www.dynamoplaygrounds.com