3

SUBJECT: RFQ- FOR DESIGN-BUILD SERVICES FOR HORIZONTAL/CIVIL (HORIZONTAL) DESIGN BUILD PROJECTS

BID #: CDB-0132-21 **OPEN DATE: 2021 AUG 04**

COMPETITIVE SEALED PROPOSAL EVALUATION COMMITTEE

KIND AND BASIS OF CONTRACT: CONSTRUCTION- DESIGN/BUILD

AGENCY: PUBLIC WORKS

BASIS OF AWARD: EVALUATION CRITERIA

NUMBER OF BIDS INVITED: 5 **NUMBER RECEIVED: 4** **OTHER: 0**

SUMMARY OF BIDS AND RECOMMENDED ACTIONS:
Recommend approval to amend the award with J.B. Coxwell Contracting, Inc. (contract number 71754-22), to incorporate the attached Scope and Fee Summary, Exhibit N-3, known as Amendment 12C for phase 3 of the Arlington Road North Improvements in the amount of $2,079,737.53. The revised GMP amount is $2,993,441.59. Work to be completed within 120 days from the notice to proceed.

FUNDING SOURCE: 32124.153104.565051.010560.00000000.00000.0000000 - To be executed by formal contract amendment through the Office of General Counsel and encumbered by purchase order.

ATTACHMENTS: Recommendation Memo, Exhibit N-3, Previous Award(s)

ANALYST: Benjamin Kemp **RESPECTFULLY SUBMITTED:** DUSTIN FREEMAN, CHIEF PROCUREMENT DIVISION

CONCURRENCE BY: Robin G. Smith, P.E., Chief, Engineering and Construction Management

---

(ALL AWARD ACTIONS SUBJECT TO LAWFULLY APPROPRIATED FUNDS)
ACTION OF CSPEC COMMITTEE ON RECOMMENDATIONS ABOVE

MEMBERS APPROVING _____ MEMBERS DISAPPROVING _____ DATE: _____

_____ _____ OTHER: _____

_____ _____

_____ _____

_____ _____

_____ _____

ACTION OF AWARDING AUTHORITY DATE _____

APPROVED _____ DISAPPROVED _____

OTHER _____

SIGNATURE OF AUTHENTICATION _____

City of Jacksonville, Florida

Donna Deegan, Mayor

Department of Public Works
Engineering & Construction Management Division
214 N. Hogan Street, 10th Floor
Jacksonville, FL 32202
(904) 255-8762
www.coj.net

A NEW DAY.

October 24, 2023

TO: Dustin Freeman
Chief of Procurement

THRU: Nina Sickler, P.E.
Director of Public Works

FROM: Robin G. Smith, P.E.
Chief, Engineering and Construction Management

SUBJECT: Amendment 12C/ PO 655595-23 Contract 71754-22 CDB- 0132-21
J. B. Coxwell Contracting, Inc.
Design Build Services Horizontal/Civil (Horizontal) Arlington Road North Improvements

In accordance with Design/Build CDB-0132-21, Contract No. 71754-22, the Arlington Road North Improvements project was awarded by Amendment 12A in the amount of $256,946.65 to provide the initial installation of temporary traffic control measures and maintenance as depicted in the early works plan set for Arlington Road North of Strawberry Creek Roadway Improvements. Amendment 12B in the amount of $656,757.41 was for Phase 2 of the project for the necessary work prior to grout installation, including maintenance of traffic costs. Amendment 12C is for Phase 3 for grout installation and restoration. Negotiations have resulted in the attached Scope and Fee, Exhibit N-3 for $2,079,737.53, which includes $247,396.36 in contingency and allowing for the completion of the work within 120 days from the notice to proceed. J. B. Coxwell Contracting is committed to meeting the 20% JSEB participation goals established for this contract.

Accordingly, this is to recommend that Amendment 12A to Contract No. 71754-22, executed March 23, 2023, between the City and J. B. Coxwell Contracting, Inc. for Arlington Road North Improvements, be amended to incorporate the attached Scope and Fee Summary, Exhibit N-3 to increase the GMP by $2,079,737.53 to a new GMP amount of $2,993,441.59, known as Amendment 12C.

Funding for this project should be encumbered as follows:

ACCOUNTS:	TOTAL
32124.153104.565051.010560.00.00.00	
010560	
PWCP Public Works Capt'l Proj- Road and Street Fac.	
565051	
1	
32124-384020	$2,079,737.53

RGS/lw

Attachment: Exhibit N-3

cc: Michael Derbaum, P.E., Engineering and Construction Management

EXHIBIT N-3

J.B. Coxwell Contracting, Inc.
6741 Lloyd Road West
Jacksonville, Florida 32254
Office (904) 786-1120 Fax (904) 783-2970

August 24, 2023 **(Rev. #1)**

Michael Derbaum, P. E.
City of Jacksonville Department of Public Works
Engineering & Construction Management Division
214 N. Hogan Street, 10th Floor
Jacksonville, Florida 32202

Re: Fee Proposal for Arlington Road North of Strawberry Creek Roadway Improvements Phase 3 (Grout Installation & Restoration)
Design-Build Construction Delivery for City of Jacksonville
City Contract No. 71754-22

Dear Mr. Derbaum:

J.B. Coxwell Contracting, Inc. (JBCCI) is pleased to submit for your review and consideration the following design-build scope of services and attached lump sum fee proposal for the above referenced project. This proposal includes the necessary work for grout installation and restoration. It is JBCCI's understanding that this is a temporary repair for a complete bridge replacement at a later date. The existing timber pile supported concrete pavement is currently not supported by embankment and this proposal includes the installation of the repair procedure proposed by COJ and STV.

The proposed lump sum amount for Phase 3 of the project is $2,079,737.53, which includes a 15% project contingency. The project contingency is for the Design-Builder's benefit and not for changed field conditions, unknown field conditions or added scope of work. The work related to this project will be completed within one hundred twenty calendar days (120) from notice-to-proceed.

This lump sum amount is inclusive of only those services noted on the attached proposal(s) and which are anticipated at this time. No services or work other than those noted in the proposals are included. In addition, any unknown condition(s) which may surface during design and construction or any other increase in scope of services may result in a request for additional services. No work will proceed however, without first obtaining approval from the City for any additional services.

This proposal assumes that JBCCI will be released for the remainder of the work set forth in the DCP and plans by STV (Phase 3) by October 31st, 2023. If this proposal is not accepted and/or JBCCI is not provided a notice to proceed on or before October 31st, 2023, then this proposal is no longer valid and COJ/JBCCI will need to meet to determine the best path forward for cost, safety & stabilization. The work included in this proposal cannot be accomplished without a full road closure and detour. It is assumed that STV will provide the detour plans for this work to commence.

The work related to this proposal included maintenance of traffic, erosion control maintenance, installation of grout under the pile supported concrete pavement, milling & resurfacing, striping & signage, ditch pavement, fencing, drainage and stabilization in the project limits. If the grout installed exceeds 2,300 cy, a change order will be required for additional compensation at the unit rate of $350.00/cy.

JBCCI is very appreciative of the opportunity to provide you with our design-build services. Should you have any questions or need any further information, please do not hesitate to contact us. We are also available to review and discuss this proposal with you and/or others at your convenience.

Regards,
J.B. Coxwell Contracting, Inc.

Josh Sowards

Josh Sowards
Director of Design Build Services

EXHIBIT N-3

Date: 08/24/2023 (Rev. #1)
Project: Arlington Road @ Strawberry Creek Pavement Restoration - Grout Install
Design-Build Construction Delivery for City of Jacksonville
Agreement: POA-71754-22

Item	Quantity	U/M	Unit Price	Amount
General Conditions	1.00	LS	$ 43,384.31	$ 43,384.31
Maintenance of Traffic	1.00	LS	$ 90,298.40	$ 90,298.40
CMT Testing	1.00	LS	$ 10,000.00	$ 10,000.00
3.00" Mill & Res Asph (SP-Traf C) (PG 76-22)	2,840.00	SY	$ 41.80	$ 118,712.00
Site Grading	1.00	LS	$ 66,174.06	$ 66,174.06
Ditch Pavement (4.00" Thick) (Conc)	1,620.00	SY	$ 98.18	$ 159,051.60
Sidewalk (04" Thick) Concrete	40.00	SY	$ 169.94	$ 6,797.60
Curb (Separator) W/Delineators	1,364.00	LF	$ 40.25	$ 54,901.00
Type B Chain Link Fence	1,214.00	LF	$ 35.56	$ 43,169.84
Type C Inlet - Modified	6.00	EA	$ 19,466.37	$ 116,798.22
Grassing - Sod	2,000.00	SY	$ 10.81	$ 21,620.00
Striping & Signage	1.00	LS	$ 18,000.00	$ 18,000.00
Cellular Grout Under Bridge (First 750 cy)	1.00	LS	$ 348,327.93	$ 348,327.93
Cellular Grout Under Bridge (Above 750 cy)	1,550.00	CY	$ 350.00	$ 542,500.00
End of Job Cleanup	1.00	LS	$ 9,574.13	$ 9,574.13
Subtotal - New Construction				**$ 1,649,309.09**
Contingency	15%			$ 247,396.36
Bond				$ 37,934.11
JBCCI Markup	7.5%			$ 145,097.97
Arlington Road Repairs Grand Total				**$ 2,079,737.53**

EXHIBIT N.3

CITY OF JACKSONVILLE NOTES

GENERAL

UTILITY WORK

WORK WITHIN THE RIGHT-OF-WAY

STORMWATER

FIRE MARSHALL

LANDSCAPE

TRAFFIC ENGINEERING

TRAFFIC SIGNS

PROPOSED ROADWAY PLANS FOR

BRIDGE NO. 720359 REPAIR
ARLINGTON ROAD OVER STRAWBERRY CREEK
DUVAL COUNTY

BEGIN PROJECT
STA. 46+60.00
@ SURVEY ARLINGTON RD.

BEGIN BRIDGE #720359
STA. 48+10.00
@ SURVEY ARLINGTON RD.

END BRIDGE #720359
STA. 48+90.00
@ SURVEY ARLINGTON RD.

END PROJECT
STA. 55+80.00
@ SURVEY ARLINGTON RD.

N
N.T.S.

Sheet Index	
1	COVER SHEET
2	SIGNATURE SHEET
3 - 5	TYPICAL SECTIONS
6 - 7	PLANS
8 - 9	SIGNING & PAVEMENT MARKING PLAN
10 - 11	DRAINAGE STRUCTURES
12	DRAINAGE STRUCTURE DETAIL
13	SUMMARY OF VERIFIED UTILITIES

PREPARED FOR

CITY OF JACKSONVILLE
DUVAL COUNTY, FLORIDA

MAYOR: LENNY CURRY
COJ ENGINEERING: ROBIN SMITH, P.E.

214 NORTH HOGAN STREET
JACKSONVILLE, FLORIDA 32202

PLAN APPROVAL

Date — Development Services Division (DDS)

Date — Public Group (Parkland)

Plan approval is valid for five years after the initial approval date. Revisions made after the initial approval date do not extend this five-year time frame.

PLAN APPROVAL IS SUBJECT TO THE FOLLOWING NOTES AND CONDITIONS:

GENERAL PROJECT INFORMATION

GENERAL
City Development Number
Concomplay Application Number
Property Appraiser Number (RE #)
Zoning Designation
Zoning Application(s) (if any)

PUD Ordinance Number
FBpd = Community – Petal
Flood Zones (Show in Plans)
Base Flood Elev. (Show in Plans)
Vertical Datum Used for Project — NAVD 88
JEA Availability Number

SUBDIVISION
PID Number
City or Private Inspection
Public or Private Roads
Subdivision ("911") Dist. Provided?

NON-SUBDIVISION
North American Industry Classification System (NAICS)
Impervious Area (Sq. Ft.)

GOVERNING STANDARD PLANS:
FLORIDA DEPARTMENT OF TRANSPORTATION, FY 2021-2022 STANDARD PLANS FOR ROAD AND BRIDGE CONSTRUCTION AND APPLICABLE INTERIM REVISIONS (IRs).
STANDARD PLANS FOR ROAD CONSTRUCTION AND ASSOCIATED IRS ARE AVAILABLE AT THE FOLLOWING WEBSITE: http://fdot.gov/design/standardplans

NOTE:
CURRENT JEA STANDARDS, DRAWINGS, DETAILS, AND MATERIALS ARE APPLICABLE FOR THIS PROJECT AND ARE INCORPORATED BY REFERENCE AND ARE AVAILABLE AT WWW.JEA.COM/ENGINEERING_AND_CONSTRUCTION/WATER_AND_WASTEWATER_STANDARDS/

PROJECT NO. CDN 6256.280

STV 100 YEARS
8008 BELFORT ROAD, SUITE 400
Jacksonville, FL 32256
(904) 730-9777
(904) 730-7789 Fax
STV INCORPORATED CA NO. 00

COVER SHEET

BRIDGE NO 720359 REPAIR
ARLINTON ROAD OVER STRAWBERRY CREEK

SHEET NUMBER
1

EXHIBIT N-3

ROBERT R. VANSICKLE
LICENSE
No 40272
STATE OF
FLORIDA
PROFESSIONAL ENGINEER

THIS ITEM HAS BEEN DIGITALLY SIGNED AND SEALED BY

ON THE DATE ADJACENT TO THE SEAL

PRINTED COPIES OF THIS DOCUMENT ARE NOT CONSIDERED SIGNED AND SEALED AND THE SIGNATURE MUST BE VERIFIED ON ANY ELECTRONIC COPIES.

STV INCORPORATED
5200 BELFORT ROAD, SUITE 400
JACKSONVILLE, FL 32256
ROBERT R. VANSICKLE, P.E. NO. 40272

THE ABOVE NAMED PROFESSIONAL ENGINEER SHALL BE RESPONSIBLE FOR THE FOLLOWING SHEETS IN ACCORDANCE WITH RULE 61G15-23.004, F.A.C.

SHEET NO.	SHEET DESCRIPTION
1	KEY SHEET
2	SIGNATURE SHEET
3 - 5	TYPICAL SECTIONS
6 - 7	ROADWAY PLAN
8 - 9	SIGNING & PAVEMENT MARKING PLAN
13	SUMMARY OF VERIFIED UTILITIES

WILLIAM L. STEWART
LICENSE
No 42764
STATE OF
FLORIDA
PROFESSIONAL ENGINEER

THIS ITEM HAS BEEN DIGITALLY SIGNED AND SEALED BY

ON THE DATE ADJACENT TO THE SEAL

PRINTED COPIES OF THIS DOCUMENT ARE NOT CONSIDERED SIGNED AND SEALED AND THE SIGNATURE MUST BE VERIFIED ON ANY ELECTRONIC COPIES.

STV INCORPORATED
5200 BELFORT ROAD, SUITE 400
JACKSONVILLE, FL 32256
WILLIAM L. STEWART, P.E. NO. 42764

THE ABOVE NAMED PROFESSIONAL ENGINEER SHALL BE RESPONSIBLE FOR THE FOLLOWING SHEETS IN ACCORDANCE WITH RULE 61G15-23.004, F.A.C.

SHEET NO.	SHEET DESCRIPTION
2	SIGNATURE SHEET
10 - 11	DRAINAGE STRUCTURES
12	DRAINAGE STRUCTURE DETAIL

REVISIONS			
DATE	DESCRIPTION	DATE	DESCRIPTION

ROBERT R. VANSICKLE, P.E
P.E. LICENSE NUMBER 40272
STV INCORPORATED
5200 BELFORT ROAD, SUITE 400
JACKSONVILLE, FL 32256

CITY OF JACKSONVILLE, FLORIDA
DEPARTMENT OF PUBLIC WORKS

ROAD NO.	COUNTY	PROJECT #
ARLINGTON ROAD	DUVAL	

SIGNATURE SHEET

SHEET NO. 2

EXHIBIT N-3

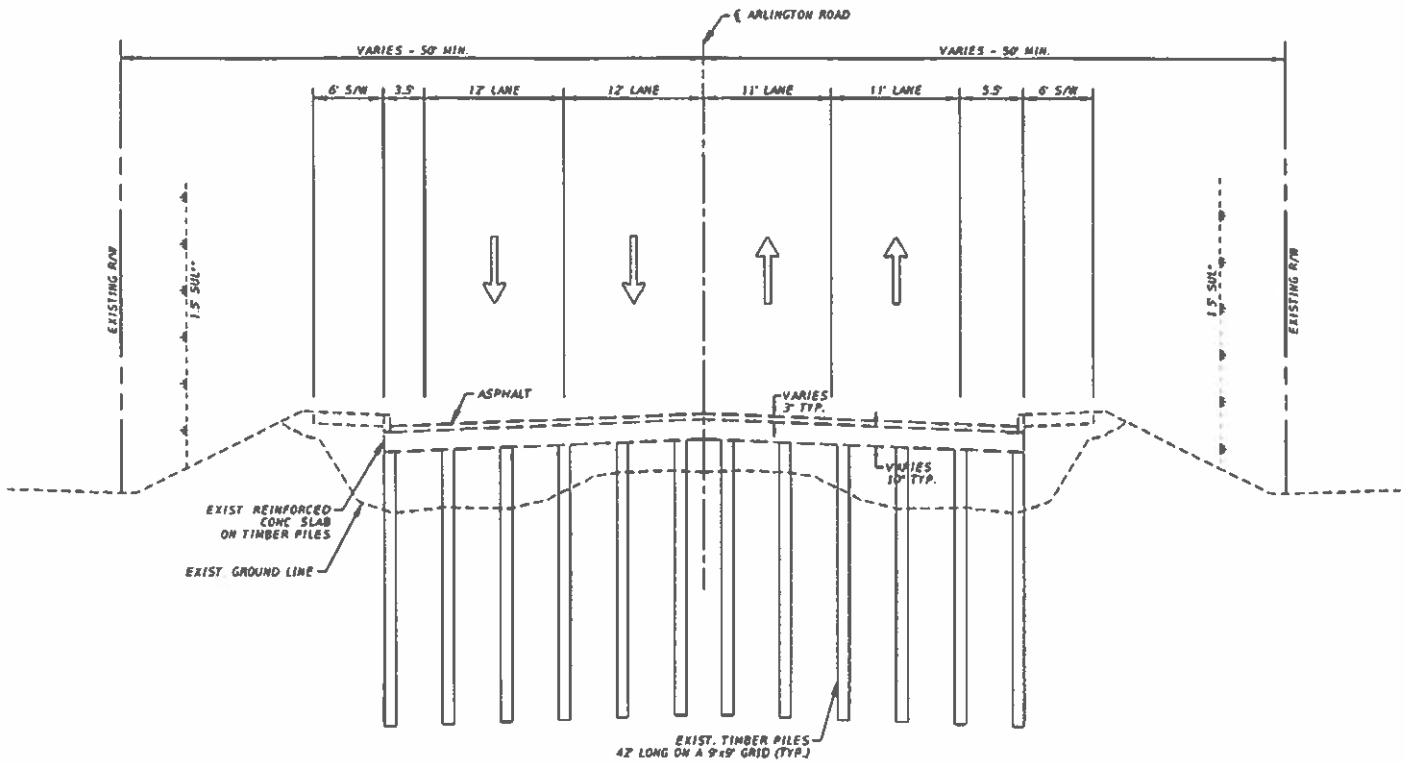

** 1.5' SAFE UPLAND LINE (SUL)
NO WORK WATERWARD OF THIS LINE.
SEE PLAN SHEETS

DESIGN SPEED 40 MPH
POSTED SPEED 40 MPH

EXISTING CONDITIONS

REVISIONS			
DATE	DESCRIPTION	DATE	DESCRIPTION

ROBERT R. VANSICKLE, P.E.
P.E. LICENSE NUMBER 46212
STV INCORPORATED
5200 BELFORT ROAD, SUITE 400
JACKSONVILLE, FL 32256

CITY OF JACKSONVILLE, FLORIDA
DEPARTMENT OF PUBLIC WORKS

ROAD NO.	COUNTY	PROJECT #
ARLINGTON ROAD	DUVAL	

TYPICAL SECTIONS

SHEET NO. 3

THE OFFICIAL RECORD OF THIS SHEET IS THE ELECTRONIC FILE DIGITALLY SIGNED AND SEALED UNDER RULE 61G15-23.004, F.A.C.

EXHIBIT N-3

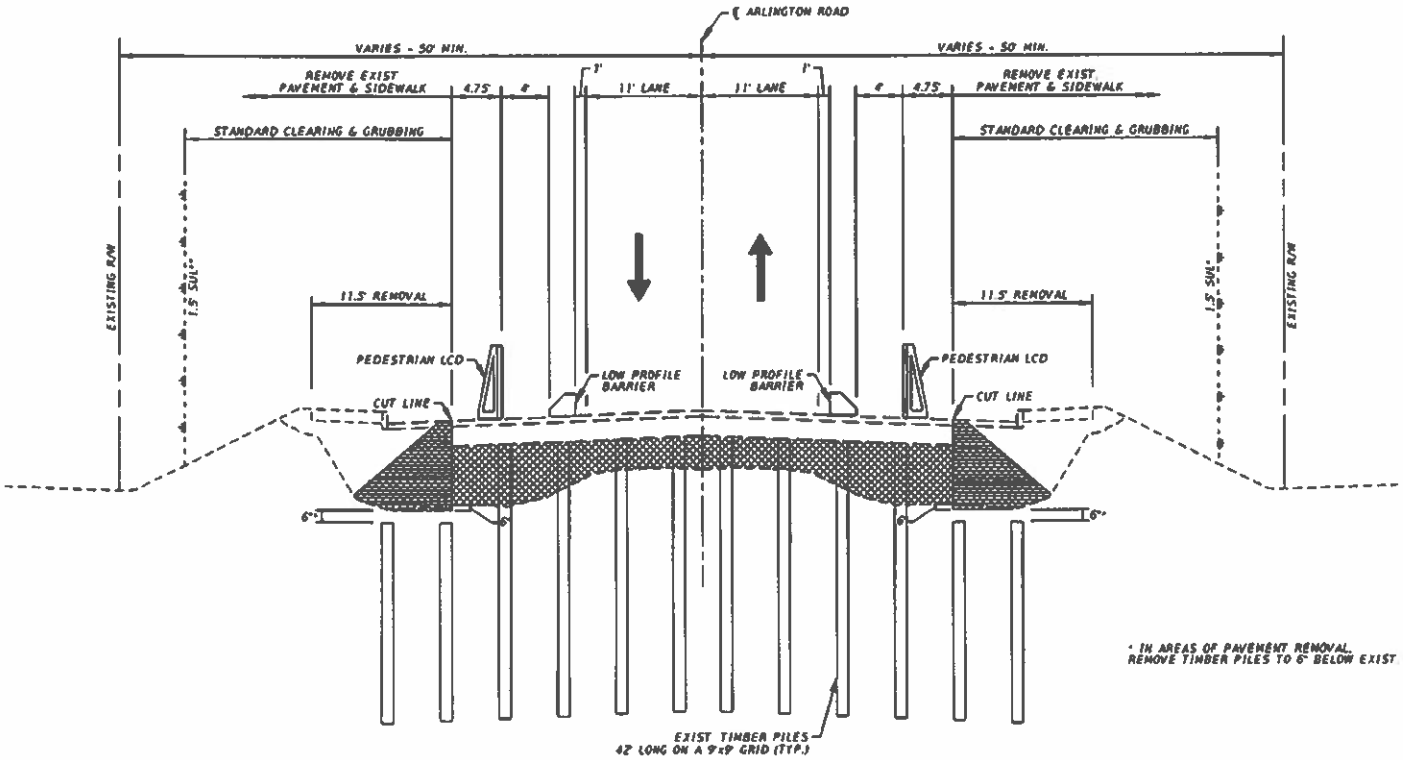

* IN AREAS OF PAVEMENT REMOVAL, REMOVE TIMBER PILES TO 6" BELOW EXIST. GROUND LINE

** 1.5' SAFE UPLAND LINE (SUL)
NO WORK WATERWARD OF THIS LINE.
SEE PLAN SHEETS

REFER TO EARLY WORKS PACKAGE (1/24/23)
FOR TTCP DETAILS

TTCP DESIGN SPEED 35 MPH

CORE HOLES IN SLAB AND FILL WITH LOW DENSITY CELLULAR CONCRETE BACKFILL

TEMP. SAND BAG BARRIER (OR APPROVED EQUAL) (BASE WIDTH = 3x HEIGHT)

DURING CONSTRUCTION

REVISIONS			
DATE	DESCRIPTION	DATE	DESCRIPTION

ROBERT R. VANSICKLE, P.E.
P.E. LICENSE NUMBER 40272
STV INCORPORATED
5200 BELFORT ROAD, SUITE 400
JACKSONVILLE, FL 32256

CITY OF JACKSONVILLE, FLORIDA
DEPARTMENT OF PUBLIC WORKS

ROAD NO.	COUNTY	PROJECT #
ARLINGTON ROAD	DUVAL	

TYPICAL SECTIONS

SHEET NO. 4

THE OFFICIAL RECORD OF THIS SHEET IS THE ELECTRONIC FILE DIGITALLY SIGNED AND SEALED UNDER RULE 61G15-23.004, F.A.C.

EXHIBIT N-3

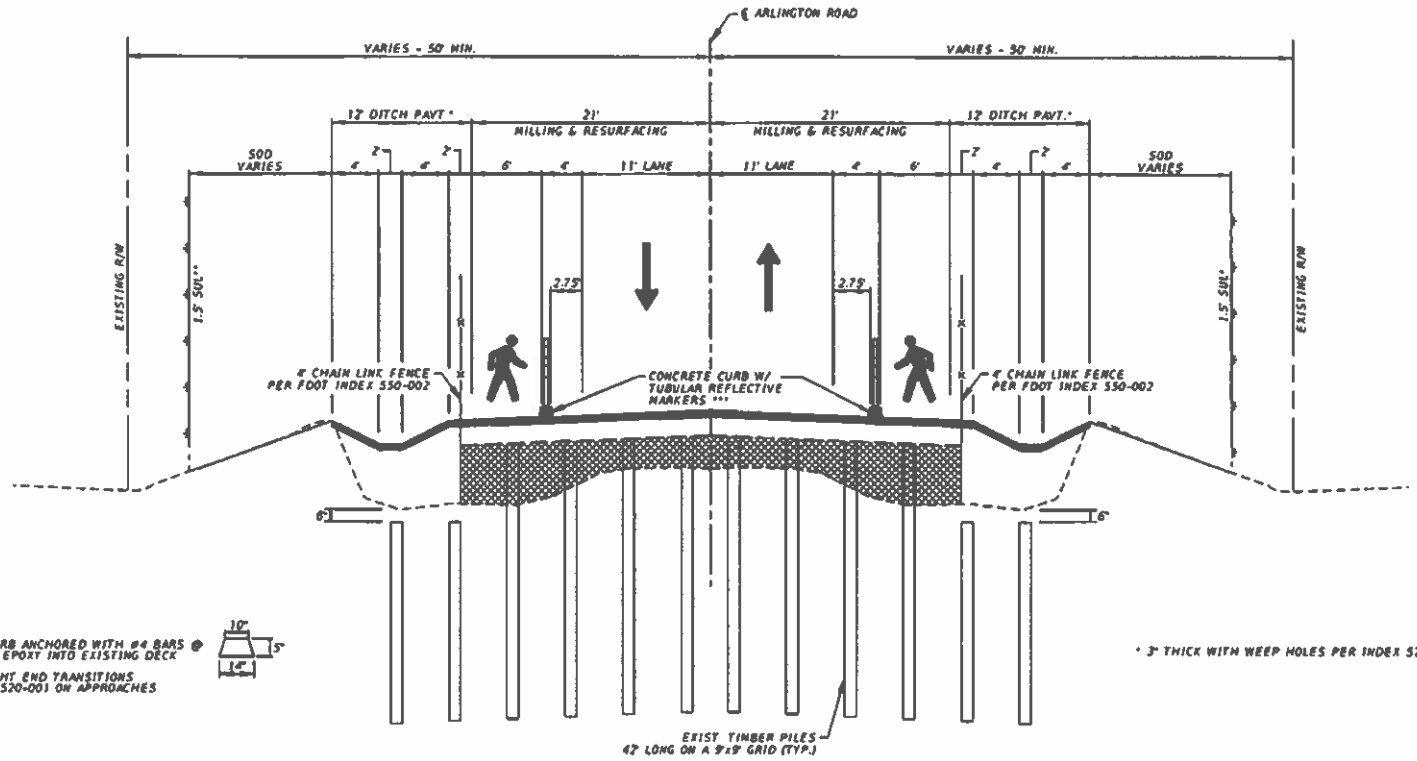

*** CONCRETE CURB ANCHORED WITH #4 BARS @ 4' SPACING, EPOXY INTO EXISTING DECK

USE STRAIGHT END TRANSITIONS PER INDEX 520-001 ON APPROACHES

10" 5" 14"

* 3" THICK WITH WEEP HOLES PER INDEX 524-001

MILL 3" FOR DEPTH
TYPE SP TRAFFIC C (3") PG 76-22

** 1.5' SAFE UPLAND LINE (SUL)
NO WORK WATERWARD OF THIS LINE.
SEE PLAN SHEETS

DESIGN SPEED 40 MPH
POSTED SPEED 40 MPH

CORE HOLES IN SLAB AND FILL WITH LOW DENSITY CELLULAR CONCRETE BACKFILL

FINAL CONDITION

REVISIONS			
DATE	DESCRIPTION	DATE	DESCRIPTION

ROBERT R. VANSICKLE, P.E.
P.E. LICENSE NUMBER 40272
STV INCORPORATED
5200 BELFORT ROAD, SUITE 400
JACKSONVILLE FL 32256

CITY OF JACKSONVILLE FLORIDA
DEPARTMENT OF PUBLIC WORKS

ROAD NO.	COUNTY	PROJECT #
ARLINGTON ROAD	DUVAL	

TYPICAL SECTIONS

SHEET NO. 5

THE OFFICIAL RECORD OF THIS SHEET IS THE ELECTRONIC FILE DIGITALLY SIGNED AND SEALED UNDER RULE 61G15-23.004, F.A.C.

EXHIBIT N-3

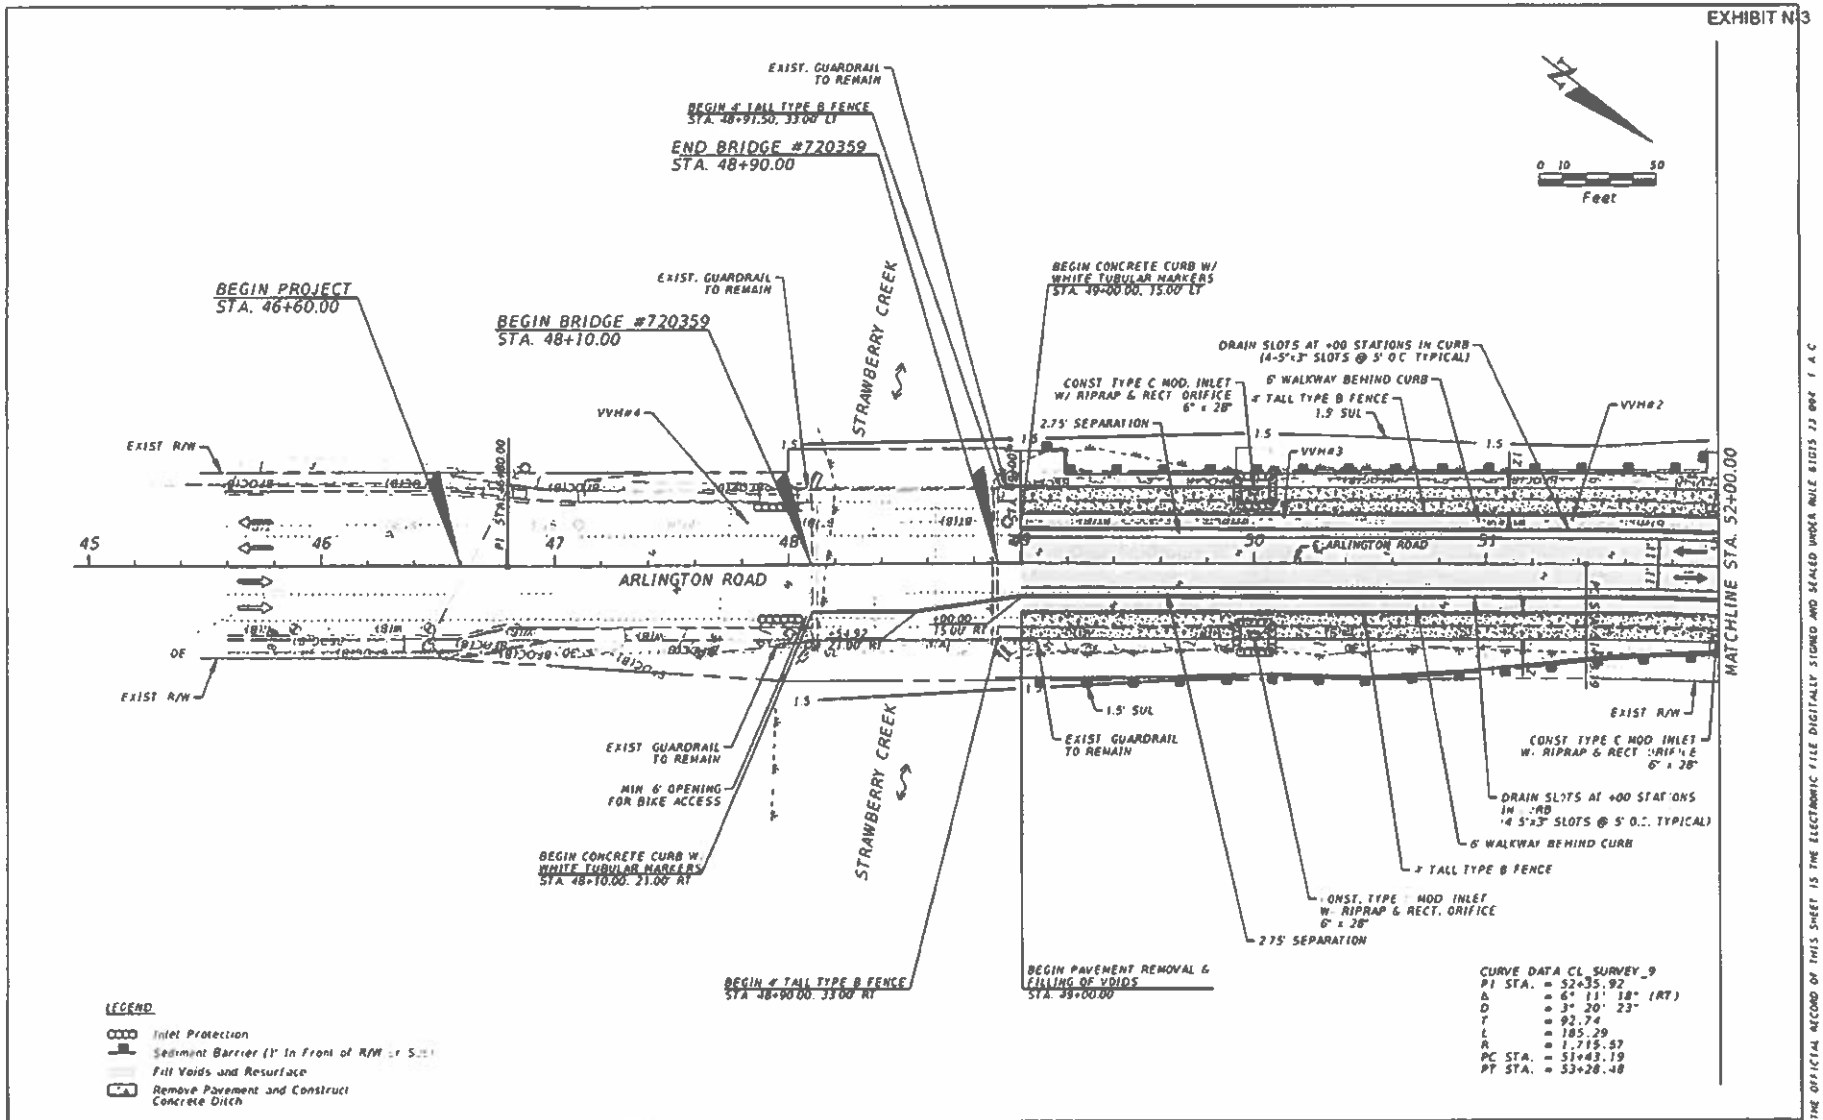

CURVE DATA CL SURVEY_9
PI STA. = 52+35.92
Δ = 6° 11' 18" (RT)
D = 3° 20' 23"
T = 92.74
L = 185.29
R = 1,715.57
PC STA. = 51+43.19
PT STA. = 53+28.48

LEGEND

- Inlet Protection
- Sediment Barrier (1' In Front of R/W or S...)
- Fill Voids and Resurface
- Remove Pavement and Construct Concrete Ditch

REVISIONS			
DATE	DESCRIPTION	DATE	DESCRIPTION

ROBERT R. VANSICKLE, P.E.
P.E. LICENSE NUMBER 40272
STV INCORPORATED
5200 BELFORT ROAD SUITE 400
JACKSONVILLE FL 32256

CITY OF JACKSONVILLE, FLORIDA
DEPARTMENT OF PUBLIC WORKS

ROAD NO.	COUNTY	PROJECT #
ARLINGTON ROAD	DUVAL	

PLAN

SHEET NO. 6

THE OFFICIAL RECORD OF THIS SHEET IS THE ELECTRONIC FILE DIGITALLY SIGNED AND SEALED UNDER RULE 61G15-23.004 F.A.C.

EXHIBIT N-3

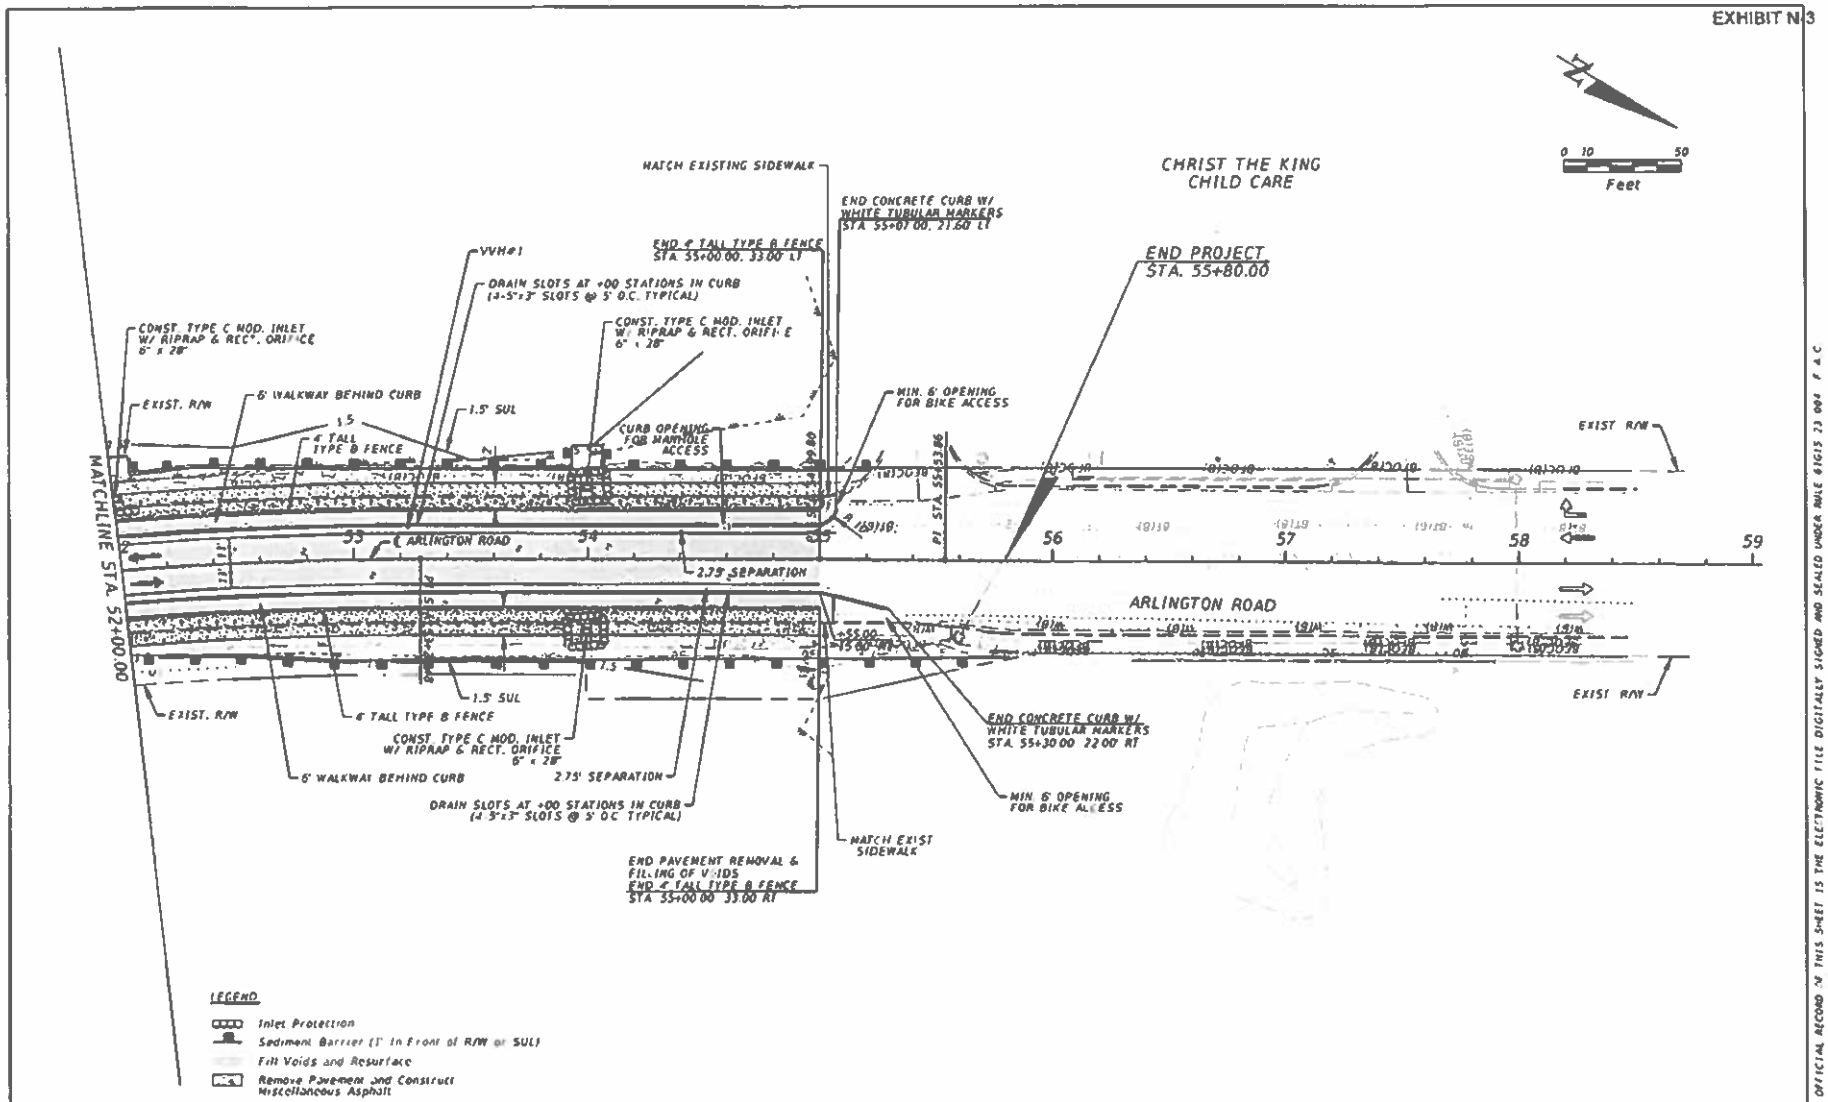

REVISIONS			
DATE	DESCRIPTION	DATE	DESCRIPTION

ROBERT R. VANSICKLE P.E.
P.E. LICENSE NUMBER 40272
STV INCORPORATED
5200 BELFORT ROAD, SUITE 400
JACKSONVILLE FL 32256

CITY OF JACKSONVILLE FLORIDA
DEPARTMENT OF PUBLIC WORKS

ROAD NO	COUNTY	PROJECT #
ARLINGTON ROAD	DUVAL	

PLAN

SHEET NO

THE OFFICIAL RECORD OF THIS SHEET IS THE ELECTRONIC FILE DIGITALLY SIGNED AND SEALED UNDER RULE 61G15-23.004 F.A.C.

EXHIBIT N-3

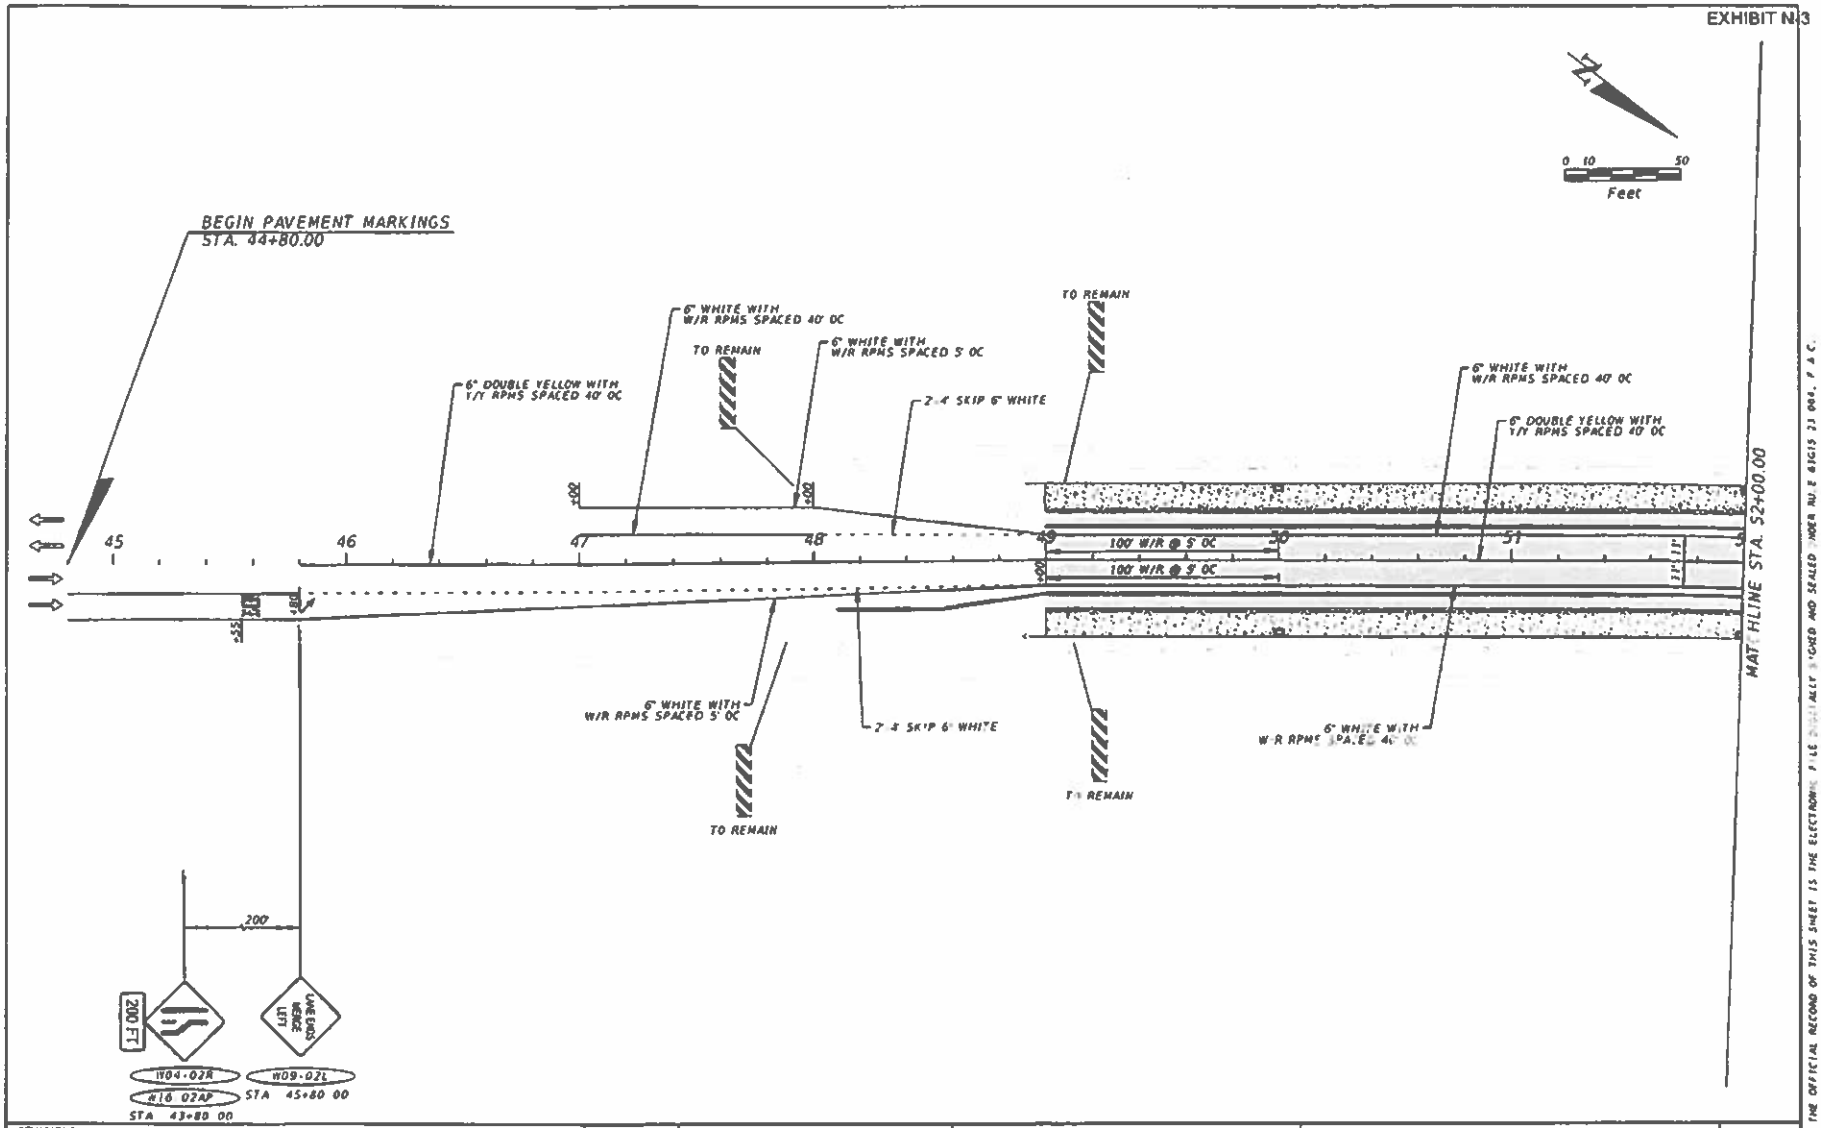

REVISIONS			
DATE	DESCRIPTION	DATE	DESCRIPTION

ROBERT R. VANSICKLE, P.E.
P.E. LICENSE NUMBER 40272
STV INCORPORATED
5200 BELFORT ROAD, SUITE 400
JACKSONVILLE FL 32256

CITY OF JACKSONVILLE FLORIDA
DEPARTMENT OF PUBLIC WORKS

ROAD NO	COUNTY	PROJECT #
ARLINGTON ROAD	DUVAL	

SIGNING & PAVEMENT MARKING PLANS

SHEET NO 8

THE OFFICIAL RECORD OF THIS SHEET IS THE ELECTRONIC FILE [illegible] SIGNED AND SEALED UNDER RULE 61G15-23.004, F.A.C.

EXHIBIT N-3

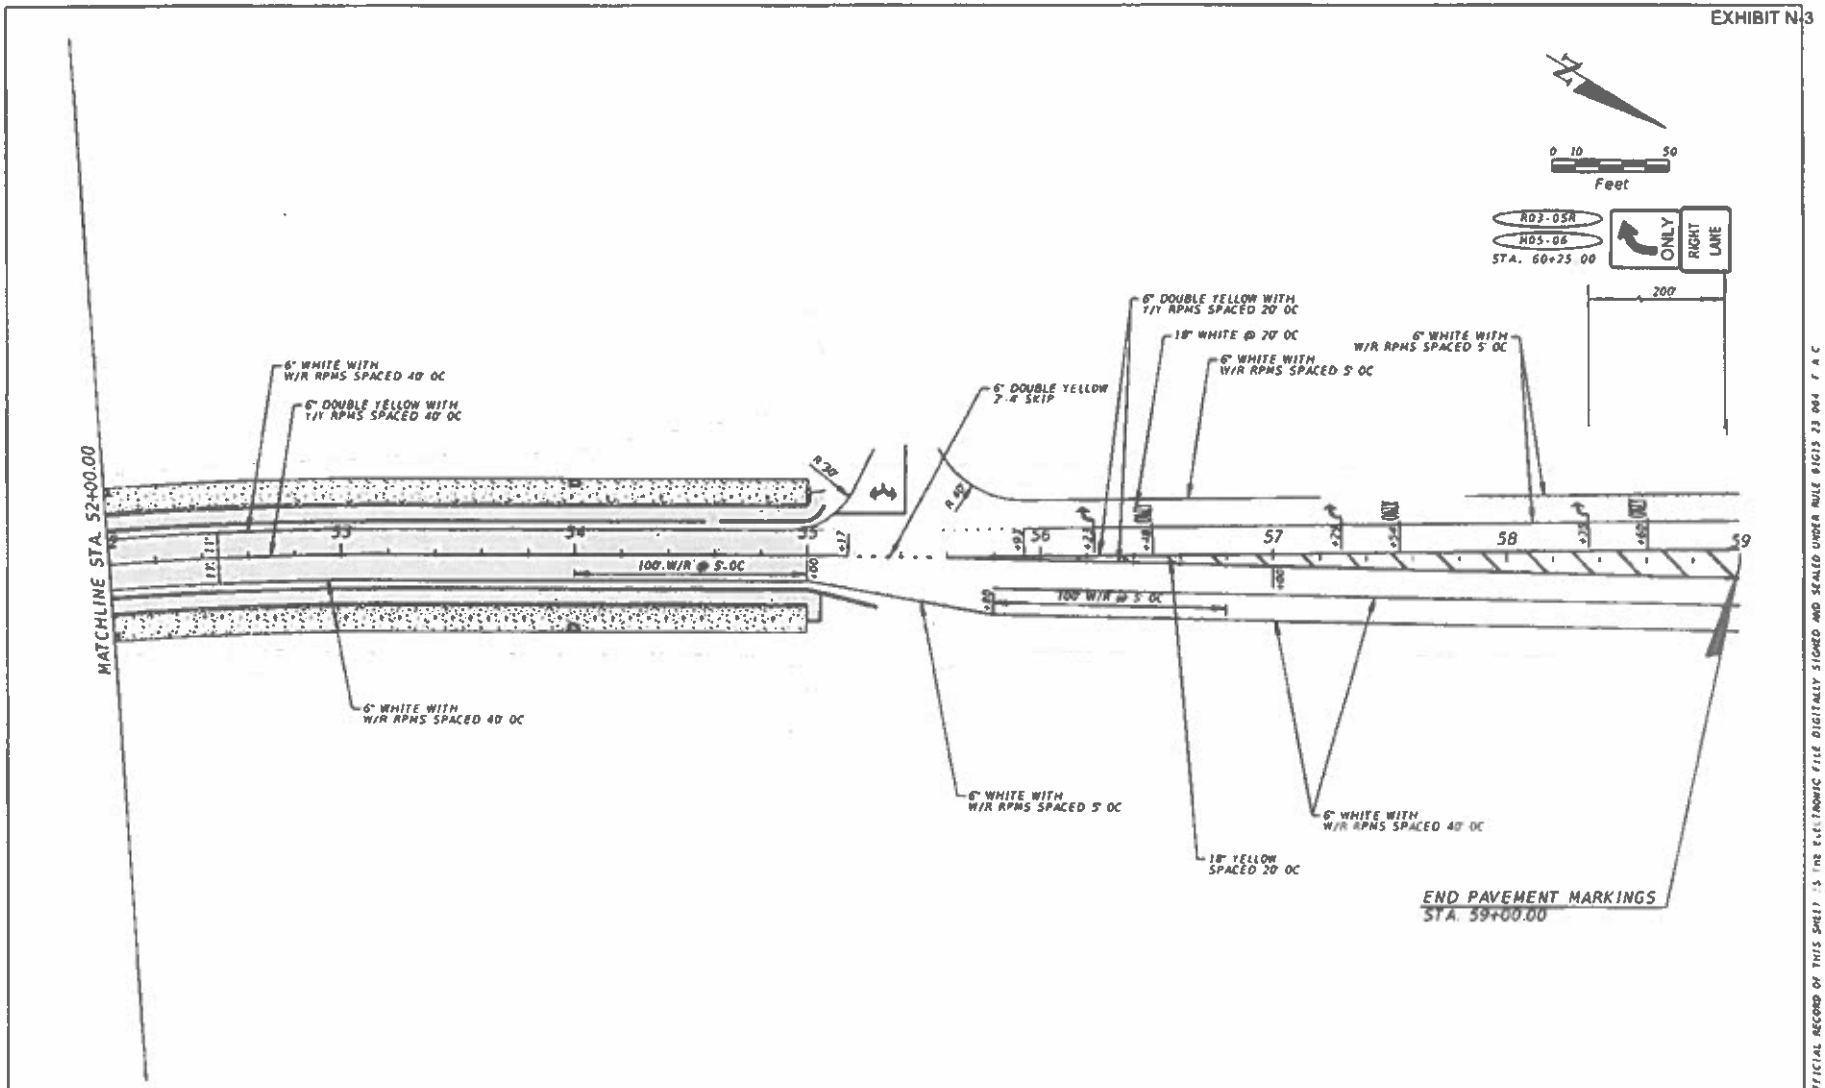

REVISIONS			
DATE	DESCRIPTION	DATE	DESCRIPTION

ROBERT R. VANSICKLE, P.E.
P.E. LICENSE NUMBER 40272
STV INCORPORATED
5200 BELFORT ROAD, SUITE 400
JACKSONVILLE, FL 32256

CITY OF JACKSONVILLE, FLORIDA
DEPARTMENT OF PUBLIC WORKS

ROAD NO.	COUNTY	PROJECT #
ARLINGTON ROAD	DUVAL	

SIGNING & PAVEMENT MARKING PLANS

SHEET NO. 9

THE OFFICIAL RECORD OF THIS SHEET IS THE ELECTRONIC FILE DIGITALLY SIGNED AND SEALED UNDER RULE 61G15-23.004 F.A.C.

EXHIBIT N.3

Regular Exc.		Exhibit	
A	V	A	V

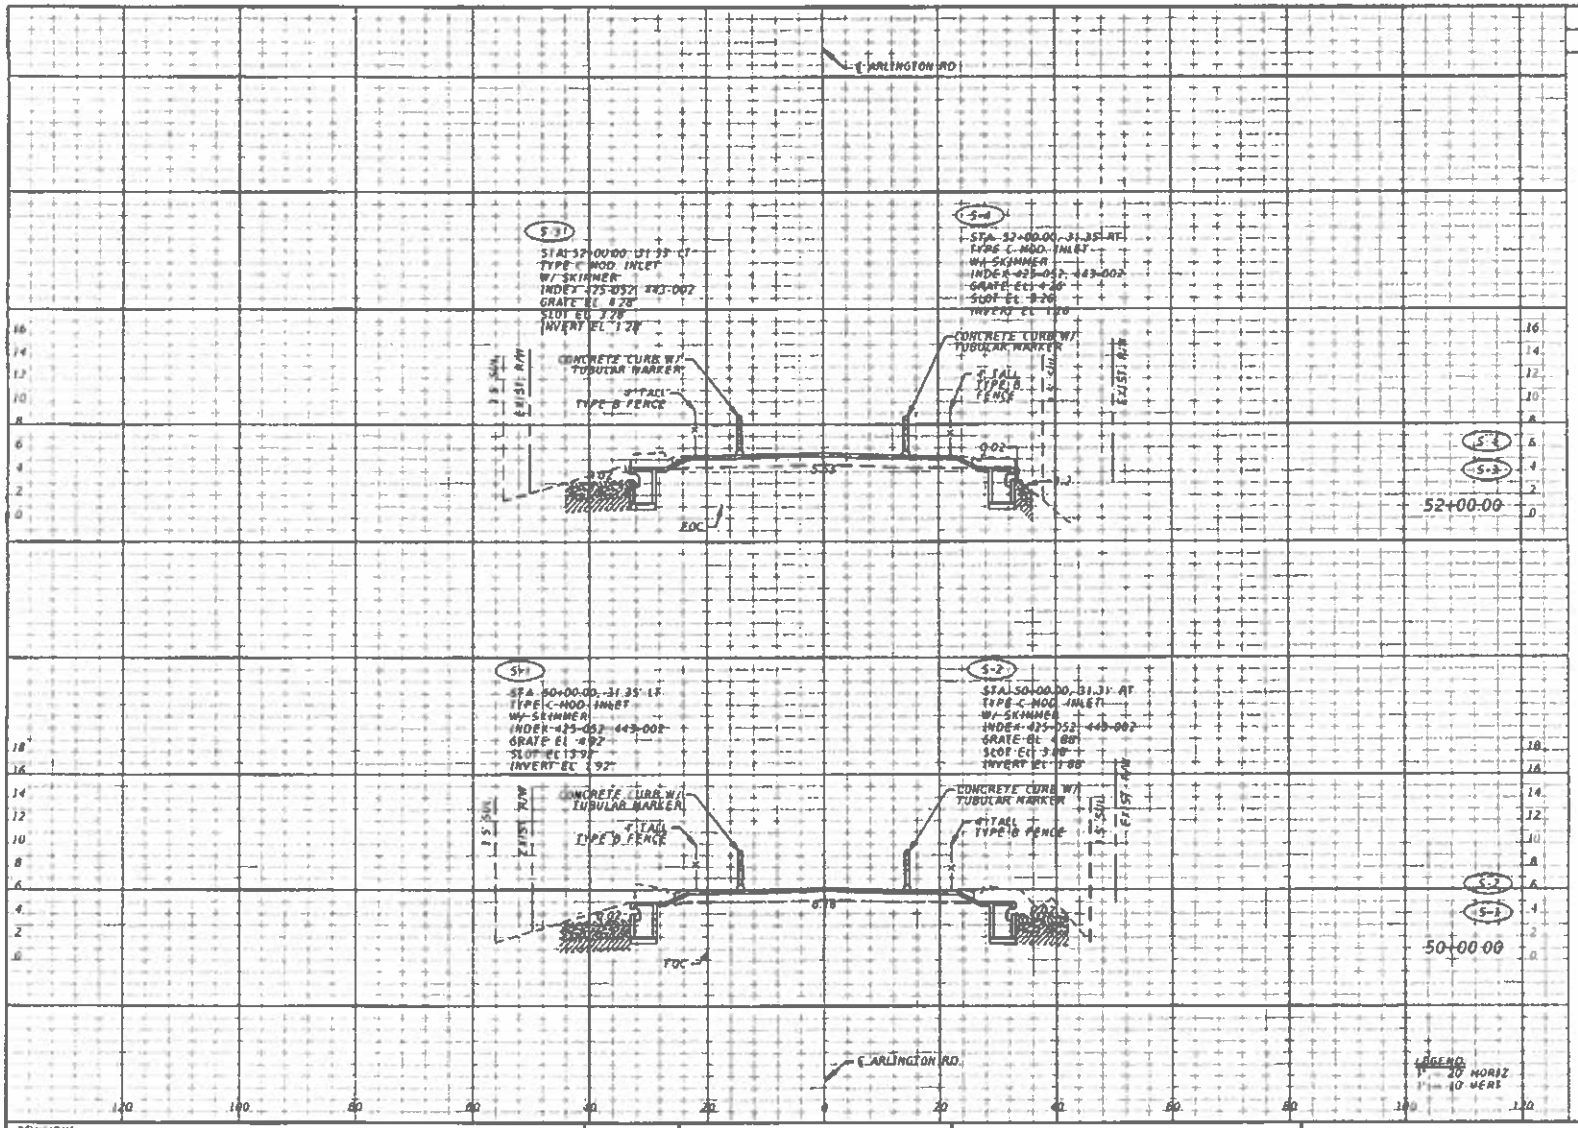

REVISIONS			
DATE	DESCRIPTION	DATE	DESCRIPTION

WILLIAM L. STEWART, P.E.
P.E. LICENSE NUMBER 42764
STV INCORPORATED
5200 BELFORT ROAD, SUITE 400
JACKSONVILLE, FL 32256

CITY OF JACKSONVILLE, FLORIDA
DEPARTMENT OF PUBLIC WORKS

ROAD NO.	COUNTY	PROJECT #
ARLINGTON ROAD	DUVAL	

DRAINAGE STRUCTURES

SHEET NO 10

THE OFFICIAL RECORD OF THIS SHEET IS THE ELECTRONIC FILE DIGITALLY SIGNED AND SEALED UNDER RULE 61G15-23.004 F.A.C.

EXHIBIT N3

Regular Exc.			
A	V	A	V

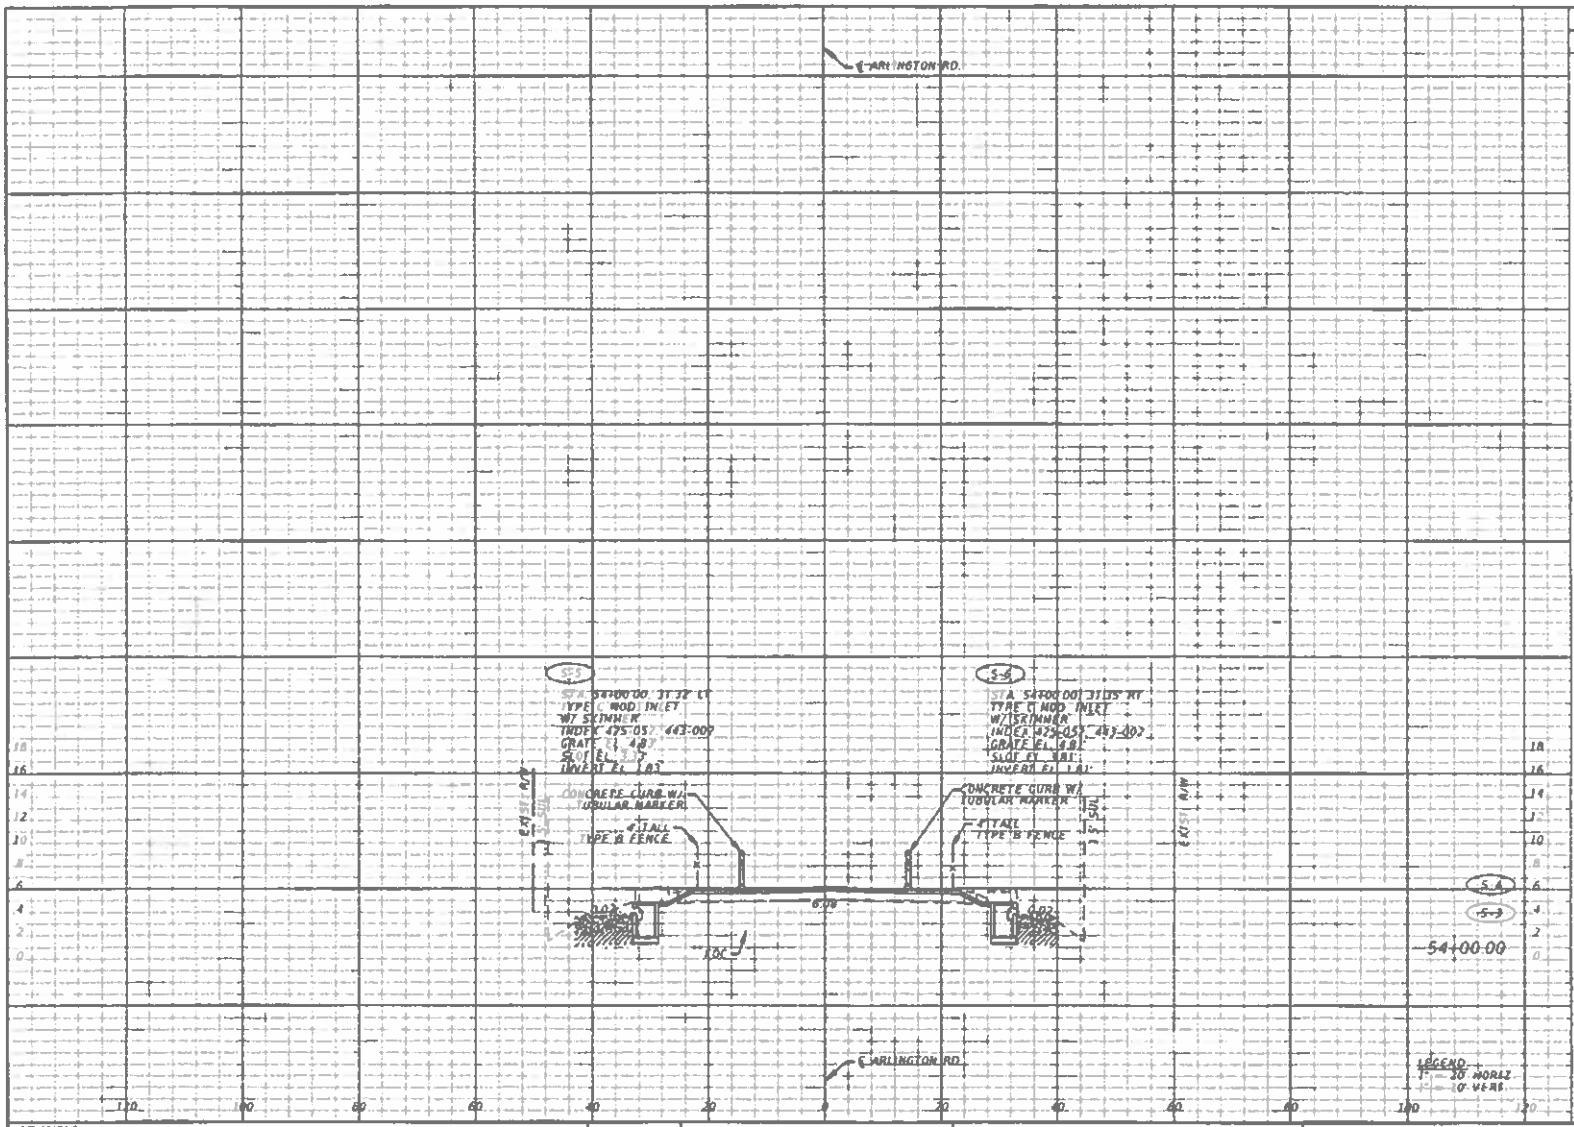

REVISIONS			
DATE	DESCRIPTION	DATE	DESCRIPTION

WILLIAM L. STEWART, P.E.
P.E. LICENSE NUMBER 42764
STV INCORPORATED
5200 BELFORT ROAD, SUITE 400
JACKSONVILLE, FL 32256

CITY OF JACKSONVILLE, FLORIDA
DEPARTMENT OF PUBLIC WORKS

ROAD NO.	COUNTY	PROJECT #
ARLINGTON ROAD	DUVAL	

DRAINAGE STRUCTURES

SHEET NO. 11

THE OFFICIAL RECORD OF THIS SHEET IS THE ELECTRONIC FILE DIGITALLY SIGNED AND SEALED UNDER RULE 61G15-23.004, F.A.C.

EXHIBIT N-3

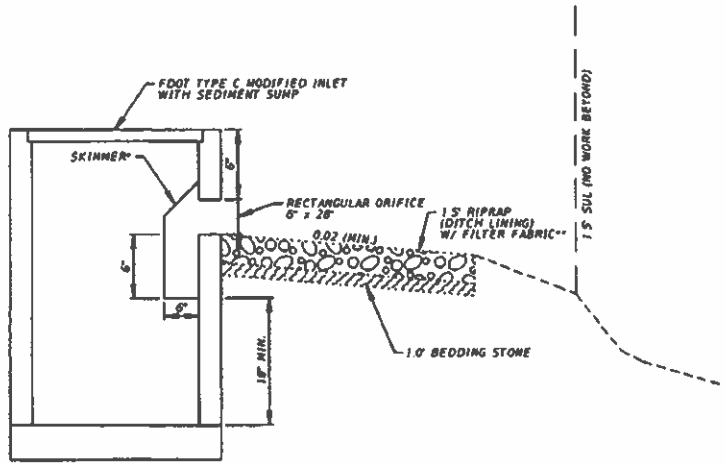

NOT TO SCALE

* REFER TO FDOT INDEX 443-002 TYPE II & 425-070 FOR MORE DETAILS.

** REFER TO FDOT INDEX 524-001 AND FDOT SPECS 514 & 530 FOR MORE DETAILS.

THE OFFICIAL RECORD OF THIS SHEET IS THE ELECTRONIC FILE DIGITALLY SIGNED AND SEALED UNDER RULE 61G15 23 004 F A C

REVISIONS			
DATE	DESCRIPTION	DATE	DESCRIPTION

WILLIAM L. STEWART, P.E.
P.E. LICENSE NUMBER 42764
STV INCORPORATED
5200 BELFORT ROAD, SUITE 400
JACKSONVILLE, FL 32256

CITY OF JACKSONVILLE, FLORIDA
DEPARTMENT OF PUBLIC WORKS

ROAD NO.	COUNTY	PROJECT #
ARLINGTON ROAD	DUVAL	

DRAINAGE STRUCTURE DETAIL

SHEET NO. 12

EXHIBIT N-3

SUMMARY OF VERIFIED UTILITIES

Vvh #	UTILITY DESCRIPTION (Owner, type)	SIZE	MATERIALS	℄ and/or ℄			EXISTING GROUND ELEVATION	TOP ELEVATION	COMMENTS
				STATION	OFFSET	LT/RT			
1	AT&T, FIBER OPTIC CABLE	UNKNOWN	PVC	52+23.1	13.7	LT	5.61	2.45	
2	AT&T, FIBER OPTIC CABLE	UNKNOWN	PVC	51+37.1	19.3	LT	5.34	0.75	
3	AT&T, FIBER OPTIC CABLE	UNKNOWN	PVC	50+13.9	20.0	LT	5.69	0.85	
4	AT&T, FIBER OPTIC CABLE	UNKNOWN	UNKNOWN	47+82.3	18.3	LT	9.80	4.41	

LOCATE AND PROTECT ALL EXISTING UTILITIES DURING CONSTRUCTION
CALL SUNSHINE ONE-CALL FOR FIELD LOCATIONS: 811 OR 1-800-723-4770

EXISTING UTILITY OWNERS:

COMPANY	CONTACT PERSON	CONTACT PHONE/EMAIL
AT&T FLORIDA	P K PATEL	904-727-1568
COMCAST	JAMES GRAHAM	904-380-6341
JEA ELECTRIC DISTRIBUTION	MICHAEL SHORT	904-665-7048
JEA ELECTRIC TRANSMISSION	DARRELL HAMILTON	HAMIDD@JEA.COM
JEA WATER & SEWER	MICKHAEL SULAYMAN	904-665-8713
JEA FIBER	ALEX ZECHER	904-763-3317
UNITI FIBER	TRAVIS GEORGE	251-457-7225
VERIZON	KENNETH WHEAT	904-239-8500
QUANTA	ANDREW RATTEREE	ARATTEREE@QUANTATELCOM.COM

THE OFFICIAL RECORD OF THIS SHEET IS THE ELECTRONIC FILE DIGITALLY SIGNED AND SEALED UNDER RULE 61G15-23.004 F.A.C.

REVISIONS			
DATE	DESCRIPTION	DATE	DESCRIPTION

ROBERT R. VANSICKLE, P.E.
P.E. LICENSE NUMBER 40272
STV INCORPORATED
5200 BELFORT ROAD, SUITE 400
JACKSONVILLE, FL 32256

CITY OF JACKSONVILLE, FLORIDA
DEPARTMENT OF PUBLIC WORKS

ROAD NO.	COUNTY	PROJECT #
ARLINGTON ROAD	DUVAL	

SUMMARY OF VERIFIED UTILITIES

SHEET NO. 13

7/10/2023 11:51:53 PM

SUBJECT: RFQ- FOR DESIGN-BUILD SERVICES FOR HORIZONTAL/CIVIL (HORIZONTAL) DESIGN BUILD PROJECTS

BID #: CDB-0132-21 **OPEN DATE: 2021 AUG 04**

COMPETITIVE SEALED PROPOSAL EVALUATION COMMITTEE

KIND AND BASIS OF CONTRACT: CONSTRUCTION- DESIGN/BUILD

AGENCY: PUBLIC WORKS

BASIS OF AWARD: EVALUATION CRITERIA

NUMBER OF BIDS INVITED: 5 **NUMBER RECEIVED: 4** **OTHER: 0**

SUMMARY OF BIDS AND RECOMMENDED ACTIONS:
Recommend approval to amend the award with J.B. Coxwell Contracting, Inc. (contract number 71754-22), to incorporate the attached Scope and Fee Summary, Exhibit N-2, known as Amendment 12B for phase 2 of the Arlington Road North Improvements in the amount of $656,757.41. The revised GMP amount is $913,704.06. Work to be completed within 75 days from the notice to proceed.

FUNDING SOURCE: 32124.153104.565051.010560.00000000.00000.0000000 - To be executed by formal contract amendment through the Office of General Counsel and encumbered by purchase order.

ATTACHMENTS: Recommendation Memo, Exhibit N-2, Previous Award(s)

ANALYST: for Benjamin Kemp **RESPECTFULLY SUBMITTED:** DUSTIN FREEMAN, CHIEF PROCUREMENT DIVISION

CONCURRENCE BY: Robin G. Smith, P.E., Chief, Engineering and Construction Management

---

(ALL AWARD ACTIONS SUBJECT TO LAWFULLY APPROPRIATED FUNDS)
ACTION OF CSPEC COMMITTEE ON RECOMMENDATIONS ABOVE

MEMBERS APPROVING 5 MEMBERS DISAPPROVING 0 DATE: 9/14/2023

OTHER:

ACTION OF AWARDING AUTHORITY DATE 9/18/23

APPROVED ✓ DISAPPROVED

OTHER

SIGNATURE OF AUTHENTICATION

Karen Bowling
~~Chief Administrative Officer~~
For: Mayor Donna Deegan
Under Authority Of:
Executive Order No: 2023-02

SUBJECT: RFQ- FOR DESIGN-BUILD SERVICES FOR HORIZONTAL/CIVIL (HORIZONTAL) DESIGN BUILD PROJECTS

BID #: CDB-0132-21 **OPEN DATE: 2021 AUG 04**

COMPETITIVE SEALED PROPOSAL EVALUATION COMMITTEE

KIND AND BASIS OF CONTRACT: CONSTRUCTION- DESIGN/BUILD

AGENCY: PUBLIC WORKS

BASIS OF AWARD: EVALUATION CRITERIA

NUMBER OF BIDS INVITED: 5 **NUMBER RECEIVED: 4** **OTHER: 0**

SUMMARY OF BIDS AND RECOMMENDED ACTIONS:
Recommend approval to amend the award with J.B. Coxwell Contracting, Inc. (contract number 71754-22), to incorporate the attached Scope and Fee Summary, Exhibit N-1, known as Amendment 12A to provide the initial installation of temporary traffic control measures and maintenance as depicted in the early works plan set for Arlington Road North of Strawberry Creek Roadway Improvements, in the amount of $256,946.65.

FUNDING SOURCE: 32124.153104.565051.010560.00000000.00000.0000000 - To be executed by formal contract amendment through the Office of General Counsel and encumbered by purchase order.

ATTACHMENTS: Recommendation Memo, Exhibit N-1, Previous Award(s)

ANALYST: _____ JACLYN STAMOS

RESPECTFULLY SUBMITTED: _____ DUSTIN FREEMAN, CHIEF PROCUREMENT DIVISION

CONCURRENCE BY: Robin G. Smith, P.E., Chief, Engineering and Construction Management

(ALL AWARD ACTIONS SUBJECT TO LAWFULLY APPROPRIATED FUNDS)
ACTION OF CSPEC COMMITTEE ON RECOMMENDATIONS ABOVE

MEMBERS APPROVING 5 MEMBERS DISAPPROVING 0 DATE: 2/16/2023

OTHER: _____

ACTION OF AWARDING AUTHORITY DATE 2/16/23

APPROVED ✓ DISAPPROVED _____

OTHER _____

SIGNATURE OF AUTHENTICATION _____

Brian Hughes
Chief Administrative Officer
For: Mayor Lenny Curry
Under Authority of:
Executive Order No: 2019-02

SUBJECT: DESIGN-BUILD SERVICES FOR HORIZONTAL/CIVIL ENGINEERING (HORIZONTAL) DESIGN-BUILD PROJECTS

BID # CDB-0132-21

OPEN DATE: 2021-08-04

COMPETITIVE SEALED PROPOSAL EVALUATION COMMITTEE

KIND AND BASIS OF CONTRACT: CONSTRUCTION – DESIGN/BUILD- PRE-QUALIFICATIONS

AGENCY: PUBLIC WORKS

BASIS OF AWARD: EVALUATION CRITERIA

NUMBER OF BIDS INVITED: 5 NUMBER RECEIVED: 4 OTHER: 0

SUMMARY OF BIDS AND RECOMMENDED ACTIONS:

The City had previously issued this RFQ and the evaluation committee has evaluated proposals. Subsequently, presentations were conducted and evaluated on November 17, 2021. Based upon the combination of proposal and presentation evaluations, scores and rankings are as follows (Listed in alphabetical order):

3) Baker Consulting and Engineering, LLC, d/b/a Baker Design Build – 119.00
1) J.B. Coxwell Contracting, Inc. – 127.25
2) Superior Construction Co., Inc. – 119.75

Recommend approval of award to J.B. Coxwell Contracting, Inc., as receiving the highest score in accordance with the evaluation and ranking above. The period of service will be five (5) years from the effective date of the contract with funding not-to-exceed $8,000,000.00 annually with carryover for any unused portion. To be executed by formal contract through the Office of General Counsel using the negotiated contract rate schedule.

ATTACHMENTS: Recommendation Memo, Scoring Matrix, Section 2.6, Attachment B- Evaluation Criteria, JSEB Memo Previous Award

ANALYST: BRYAN MATUS

RESPECTFULLY SUBMITTED: GREGORY PEASE CHIEF PROCUREMENT DIVISION

CONCURRENCE BY: Robin G. Smith, P.E., Chief, Engineering and Construction Management

(ALL AWARD ACTIONS SUBJECT TO LAWFULLY APPROPRIATED FUNDS)
ACTION OF CSPEC COMMITTEE ON RECOMMENDATIONS ABOVE

MEMBERS APPROVING 5 MEMBERS DISAPPROVING 0 DATE: 4/21/2022

OTHER

ACTION OF AWARDING AUTHORITY DATE 4/21/2022

APPROVED ✓ DISAPPROVED:

OTHER:

SIGNATURE OF AUTHENTICATION

Brian Hughes
Chief Administrative Officer
For: Mayor Lenny Curry
Under Authority of
Executive Order No. 2019-02