SUBJECT: TEMPORARY SEATING SYSTEM FOR EVERBANK FIELD MAJOR EVENTS

BID # ESC-0478-14 **OPEN DATE: 05/07/2014**

COMPETITIVE SEALED PROPOSAL EVALUATION COMMITTEE

KIND AND BASIS OF CONTRACT: COMMODITIES EVALUATED – FIVE (5) YEARS BEGINNING OCTOBER 1, 2014 WITH TWO (2) THREE (3) YEAR RENEWAL OPTIONS

AGENCY: **SMG**

BASIS OF AWARD: **EVALUATION CRITERIA**

NUMBER OF BIDS INVITED: **5** NUMBER RECEIVED: 1 OTHER: **1**

SUMMARY OF BIDS AND RECOMMENDED ACTIONS:

Recommend approval to increase the award to SGA Holdings, DBA InProduction in the amount of $2,531,208.43 for FL/GA seating as outlined in the attached memo. The revised total contract expenditure not-to-exceed $9,870,364.32.

Funding Source: JXMS01AFLGA - $2,123,176.43 and JXMS011GATBL-04402 - $408,032.00, to be executed by formal contract amendment through the Office of General Counsel (Contract #8559-04)

Attachments: Recommendation Memo, Vendor Quote and Previous Awards

ANALYST _____ CHELSEY FLEMING

RESPECTFULLY SUBMITTED _____ GREGORY PEASE, CHIEF PROCUREMENT DIVISION

CONCURRENCE BY: Keith Van Der Leest, Asst. General Manager, SMG

(ALL AWARD ACTIONS SUBJECT TO LAWFULLY APPROPRIATED FUNDS)
ACTION OF CSPEC COMMITTEE ON RECOMMENDATIONS ABOVE

MEMBERS APPROVING_____ MEMBERS DISAPPROVING_____ DATE:_____

_____ _____ OTHER_____

_____ _____

_____ _____

_____ _____

_____ _____

ACTION OF AWARDING AUTHORITY DATE _____

APPROVED_____ DISAPPROVED: _____

OTHER: _____

SIGNATURE OF AUTHENTICATION _____

SMG
JACKSONVILLE
Sports and Entertainment Facilities

September 6, 2018

To: Gregory Pease
Chief of Procurement
City of Jacksonville

From: Keith Van Der Leest
Assistant General Manager
SMG-Jacksonville

Re: Temporary Seating at EverBank Field for 2018 GA/FL Game – (Bid ECS-0478-14) and TaxSlayer Gator Bowl 2018 Game

---

At this time, SMG Jacksonville respectfully requests permission to award the Sixth amendment to City Contract #8559-04) for 2018-19 for City of Jacksonville bid ESC-0478-14 to SGA Holdings, Inc. (DBA InProduction, formerly SGA Production) for the following items and amounts:

2018 GA/FL FOOTBALL -

SEZ Seating:	5981 seats x $75.23/seat	$449,950.63
NEZ Seating:	6424 seats x $138.20/seat	$887,796.80
CLUB Seating:	2928 seats	$457,834**
SEZ VOM Seating:	210 seats	$31,571**

**Negotiated rental costs for custom risers to bring required stadium seat count to contractual obligation. Jacksonville Jaguars reimburse City of Jacksonville 50% of appropriate amounts per Amendment 14.

300 A. Philip Randolph Boulevard, Jacksonville, FL 32202
(904) 630-3900 - www.jaxevents.com

SMG
JACKSONVILLE
Sports and Entertainment Facilities

Due to the Jaguars Football home game (October 21) 6 days before the GA/FL Football game this year (October 27), additional costs will need to be paid to the vendor due to the phased building required to allow a partial seating build for the Jaguars game, the preparations needed to de-mobilize and re-mobilize, the need to have a safe work site with stadium guests for the Jaguars game and the expedited / overtime costs required to ensure the remainder of the seating is built in time for the GA/FL game.

SEZ Seating -	Additional Costs for 2018	$74,332
NEZ Seating -	Additional Costs for 2018	$221,692

2018 TAXSLAYER GATOR BOWL FOOTBALL -

CLUB Seating:	2054 seats	$408,032.00

Total Recommended total award amount is: **$2,531,208.43.**

$2,123,176.43. Funding for this project will come from account JXMS01AFLGA.

$408,032.00. Funding for this project will come from account JXMS011GATBL:04402.

Please let me know if you have any further questions.

Cc: Bill McConnell, SMG

Joey Bergman, COJ, Sports & Entertainment

300 A. Philip Randolph Boulevard, Jacksonville, FL 32202
(904) 630-3900 - www.jaxevents.com

SGA
PRODUCTION SERVICES

May 18, 2018

Keith Van Der Leest Asst.
General Manager SMG
Jacksonville
300 A Philip Randolph Blvd. Jacksonville,
FL 32202

Re: Jacksonville Bid #ESC-0478-14 Dear

Keith,

The costs for the Stadium Seating for the NEZ & SEZ and the Risers for the East & West Clubs & SEZ Field Level are as follows. Refer to drawings "JAX021 NORTH" & "JAX021 NORTH Week 1 Build", "JAX021 SOUTH", "JAX022 SEZ Field Level" and "JAX022 E&W".

Requested installation start date for South & North End Zones, 10/8/18. East & West, SEZ Field Level, lower level of the South End Zone and remaining North End Zone risers to be built after the Jaguar game on 10/22/18.

North End Zone:	$138.20 per seat x 6,424 seats	$887,796.80
South End Zone and Bud Zone:	$75.23 per seat x 5,981 seats	$449,950.63
East and West Club Level Riser:		$457.834.00
South End Zone Field Level:		31,571.00

2018 Base Costs

North End Zone		$887,796.80
South End Zone		$449,950.63
East & West Club Level		$457,834.00
SEZ Field Level		$31,571.00
TOTAL	$	**1,827,152.43**

2018 Expedited Costs

North End Zone		$221,692.00
South End Zone		$74,332.00
TOTAL	$	**296,024.00**

GRAND TOTAL **$2,123,176.43**

Sincerely, Mindy
Meadows

NEZ

TOTAL SEATING FOR 6472
GRANDSTAND SEATING FOR 6424 – WITH ARM-RESTS
19" SIDE TO SIDE
30" FRONT TO FRONT
FLOOR SEATING FOR 48
(24) WHEELCHAIR SPACES
(24) COMPANION SEATS*
20" SIDE TO SIDE
*COMPANION SEATS NOT SUPPLIED BY INPRODUCTION

(2)	DECKS, AF, NEW BLACK PAINT
(50)	DECKS, AF
(2)	DECKS, WOOD
(2)	STAIRS, <6>
(312')	GUARDRAIL
(983')	TUNNEL COVERS
(2709')	GREEN MESH
(880')	ACCESS LIGHTING

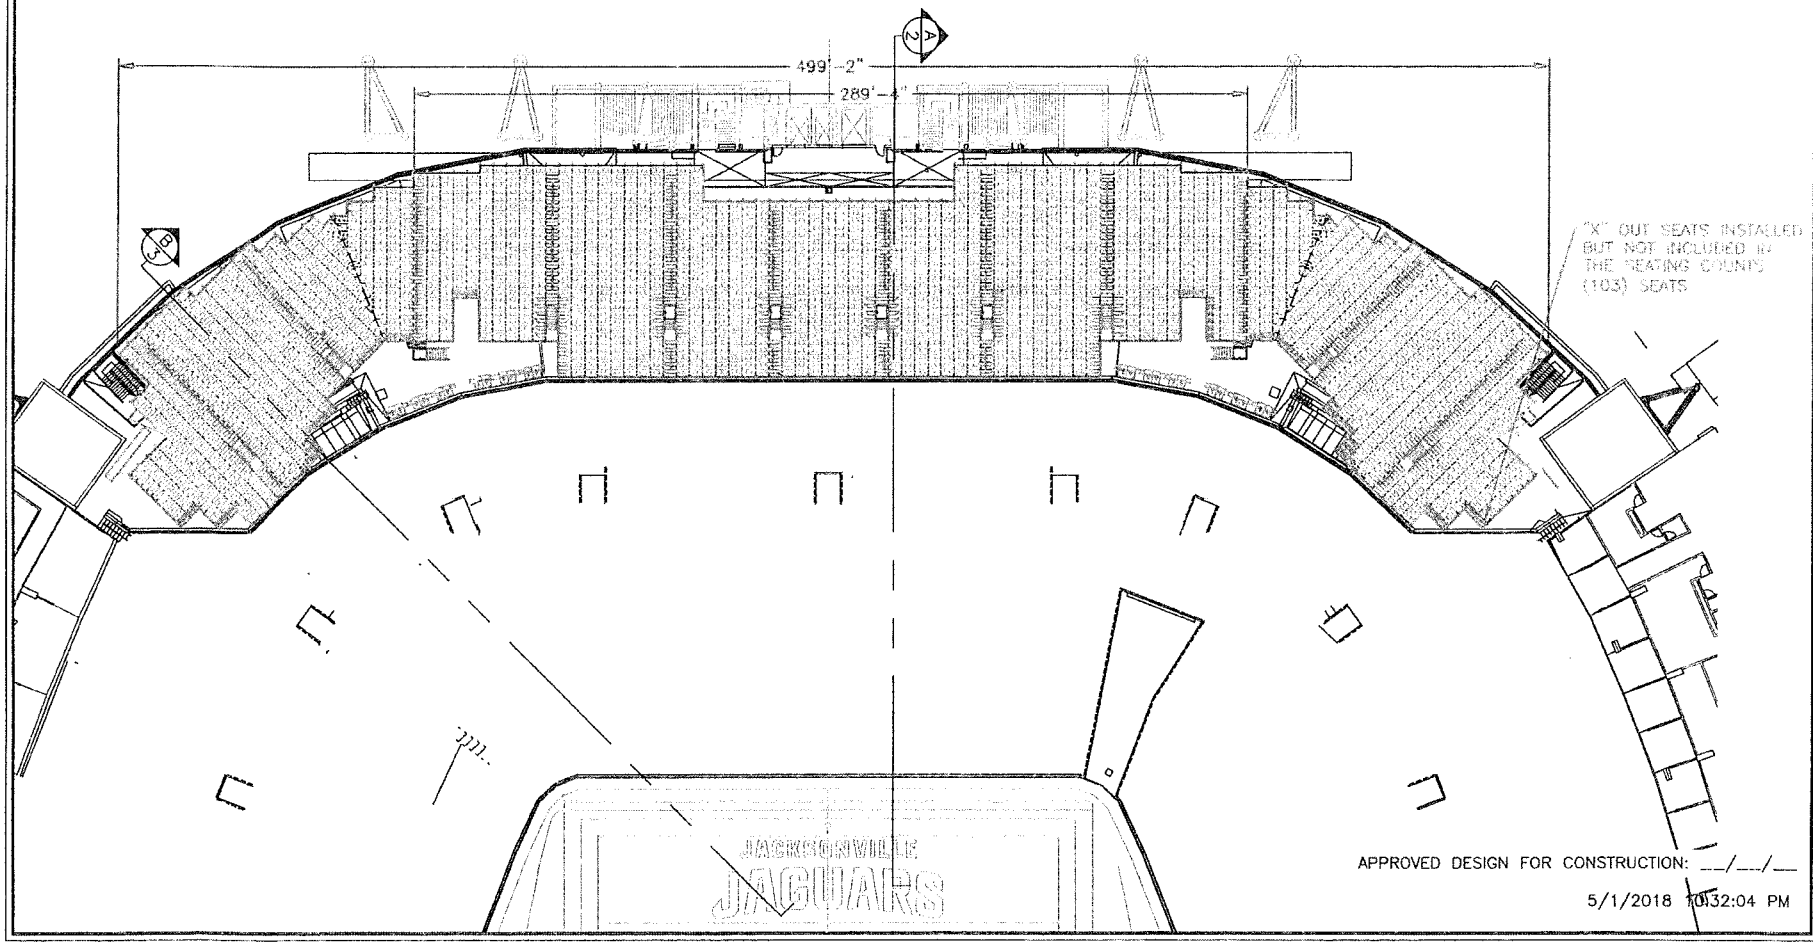

APPROVED DESIGN FOR CONSTRUCTION: __/__/__

5/1/2018 10:32:04 PM

North & South Enclosures, EverBank Field
Jacksonville, FL 10/07/2018 Thu 10/18/2018

DRAWN BY	AMS	DRAWING DATE	5/1/2018
SCALE	1"=40'	SHEET	1
FILE NAME	JAX021 NORTH	PROJECT MGR	Mindy Meadows

Proposed North End-Zone Sky Patio Grandstand Layout
City of Jacksonville/NEZ-SEZ-2018

Production

www.InProduction.net • 800-939-5278

NOTICE: THE DATA IN THIS DOCUMENT INCORPORATES PROPRIETARY RIGHTS OF INPRODUCTION, INC. ANY PARTY ACCEPTING THIS DOCUMENT DOES SO IN CONFIDENCE AND AGREES IT SHALL NOT BE DUPLICATED IN WHOLE OR IN PART, NOR DISCLOSED TO OTHERS, WITHOUT THE CONSENT OF INPRODUCTION, INC.

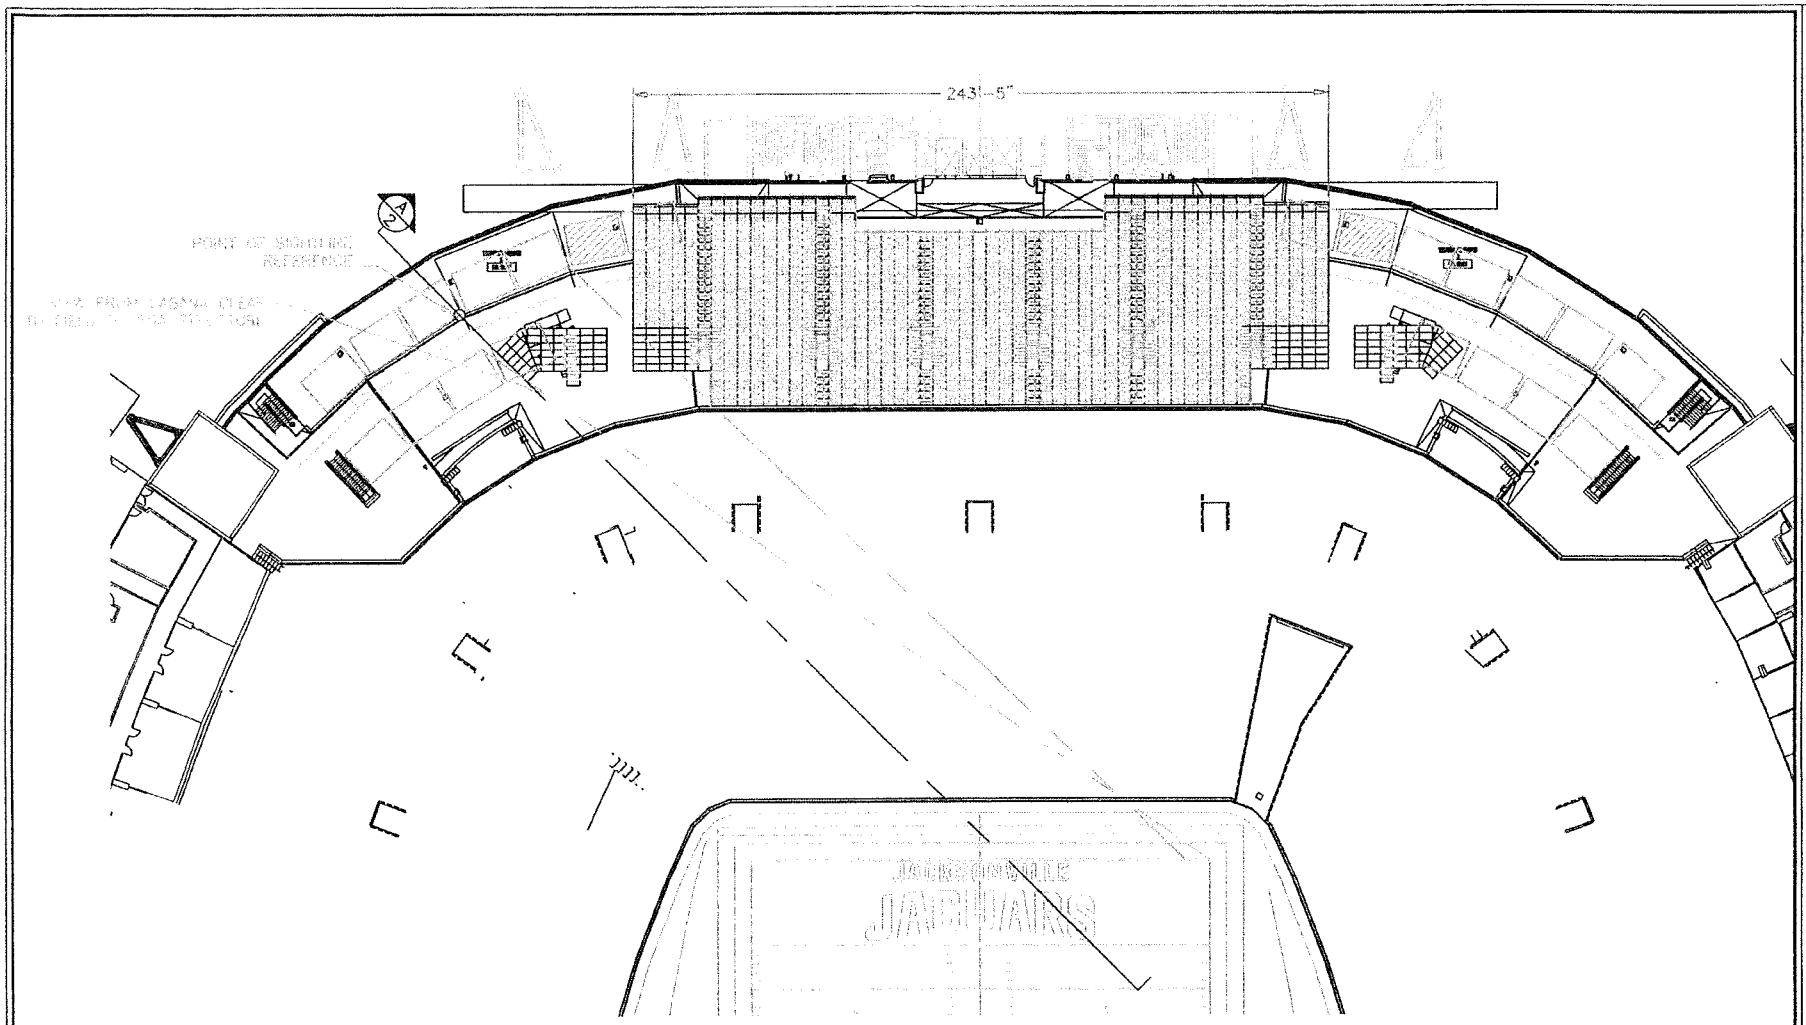

PROPOSED 'WEEK #0' BUILD

4/29/2016 6:56:13 AM

A 1

www.sga.net • 517.323.0000

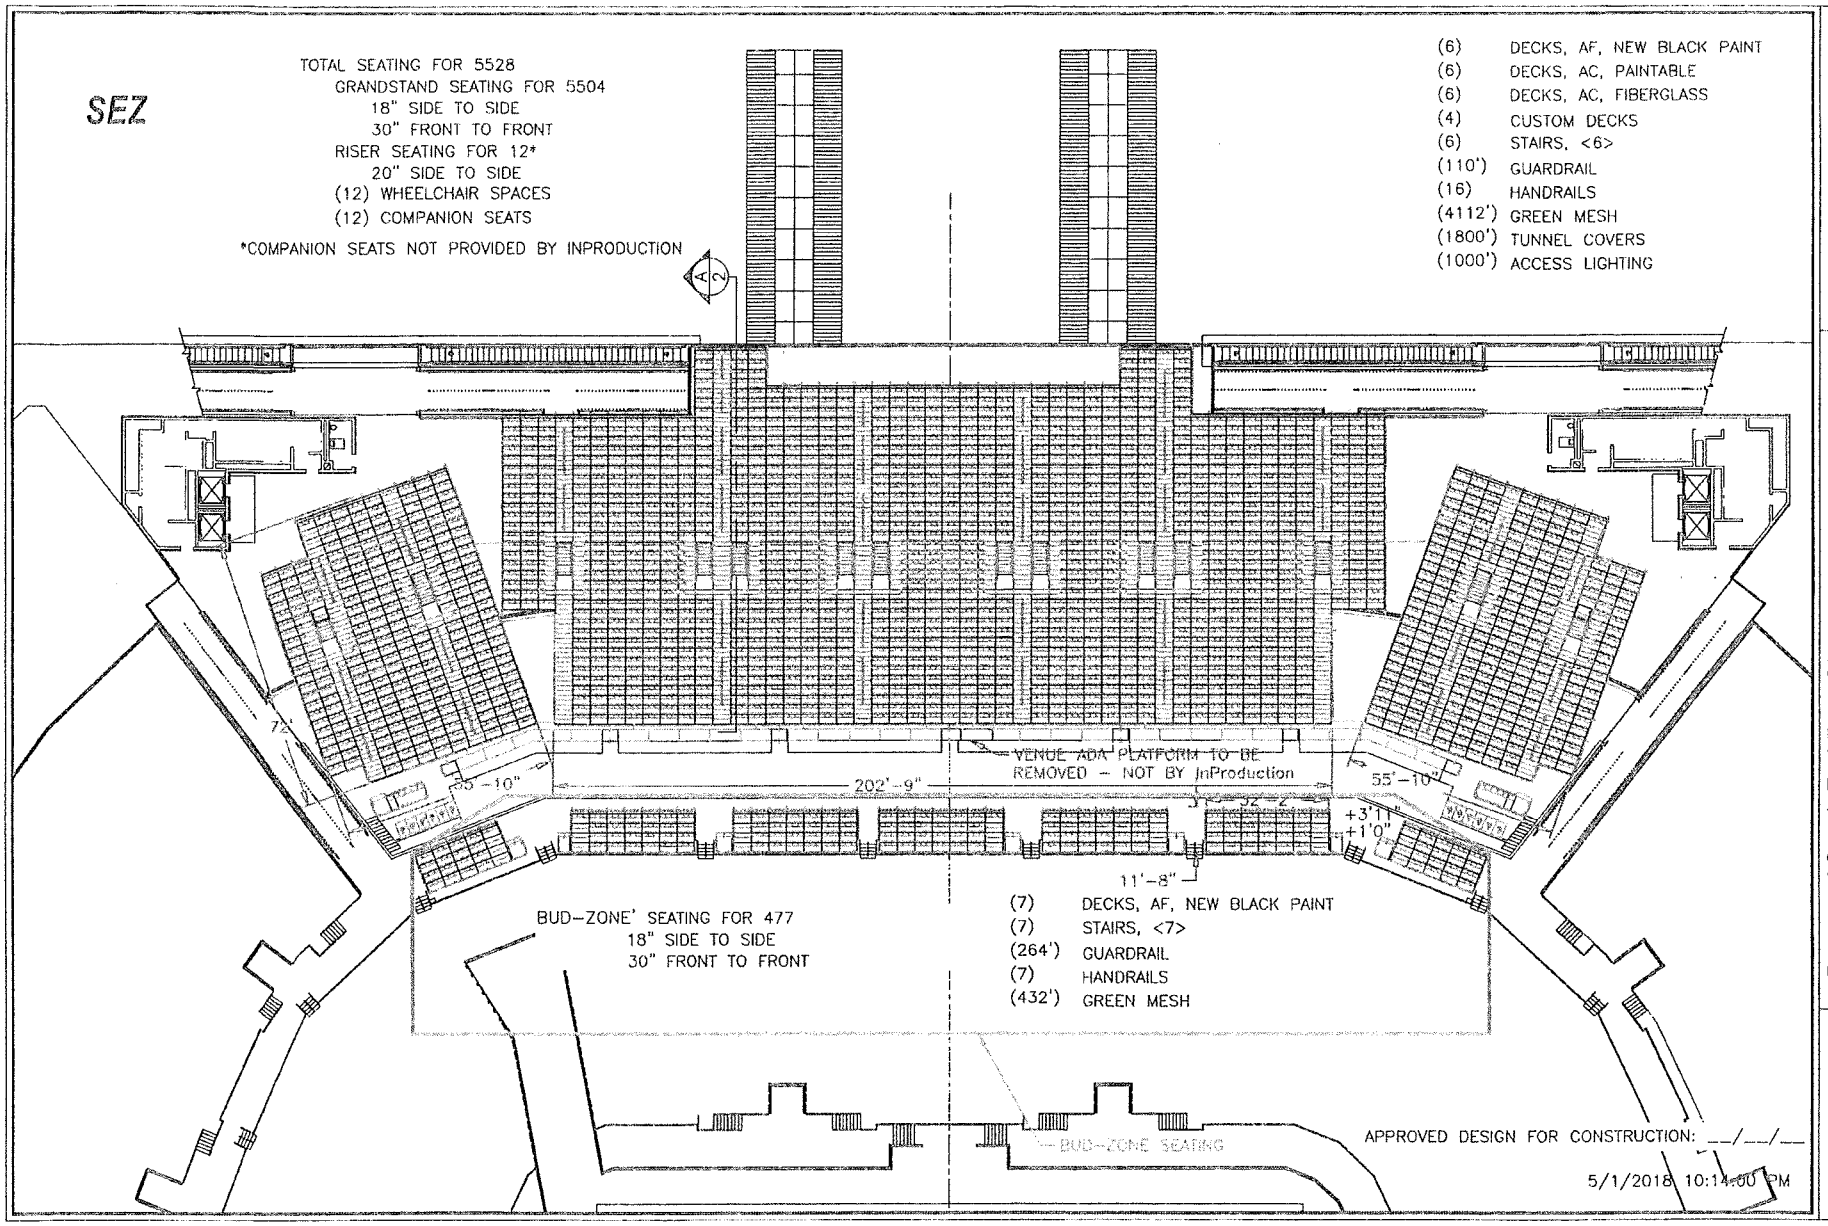

North & South Grandstand, EverBank Field
Jacksonville, FL 10/07/2016 Thru 10/28/2016

AMS	5/1/2018	1"=30'	1

Proposed South End-Zone Sky Patio Grandstand Layout
City of Jacksonville/NEZ-SEZ-2018

JAX021 SOUTH | Mindy Meadows

InProduction

www.InProduction.net • 800-995-5278

NOTICE: THE DATA IN THIS DOCUMENT INCORPORATES PROPRIETARY RIGHTS OF INPRODUCTION, INC. ANY PARTY ACCEPTING THIS DOCUMENT DOES SO IN CONFIDENCE AND AGREES IT SHALL NOT BE DUPLICATED IN WHOLE OR IN PART, NOR DISCLOSED TO OTHERS, WITHOUT THE CONSENT OF INPRODUCTION, INC.

SOUTH END-ZONE - FIELD LEVEL

RISER SEATING FOR 210*
20" SIDE TO SIDE
34" FRONT TO FRONT – TUNNEL SEATS

(60)	DECKS, AF, NEW BLACK PAINT
(4)	CUSTOM DECKS
(30)	STACKED LEGS
(2)	STAIRS, <2>
(154')	GUARDRAIL
(80')	GREEN MESH
(18')	LIN FT OF 5" TALL FASCIA
(72')	LIN FT OF 8" TALL FASCIA

MAXIMUM CHAIR SIZE IS 21" FRONT TO BACK OF CHAIR

*CHAIRS NOT SUPPLIED BY SGA

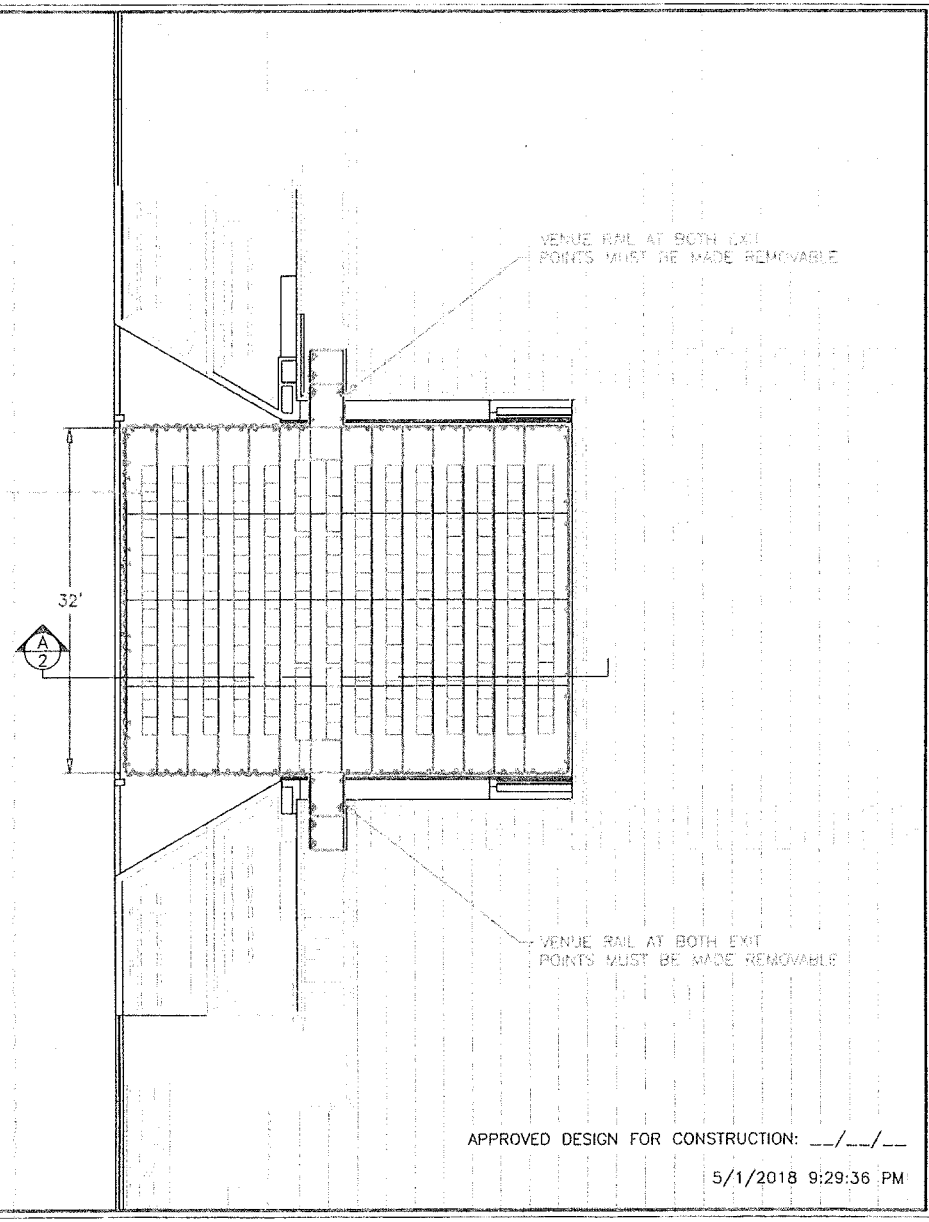

APPROVED DESIGN FOR CONSTRUCTION: __/__/__

5/1/2018 9:29:36 PM

East & West Club Level, EverBank Field
Jacksonville, FL 10/21/2018 Thru 10/29/2018

AMS	5/1/2018	3/32"=1'	1
JAX022 SEZ	Mindy Meadows		

Proposed Riser Layout

City of Jacksonville/2018 East, West & Field Levels

Production

www.InProduction.net • 800-969-5276

NOTICE: THE DATA IN THIS DOCUMENT INCORPORATES PROPRIETARY RIGHTS OF INPRODUCTION, INC. ANY PARTY ACCEPTING THIS DOCUMENT DOES SO IN CONFIDENCE AND AGREES IT SHALL NOT BE DUPLICATED IN WHOLE OR IN PART, NOR DISCLOSED TO OTHERS, WITHOUT THE CONSENT OF INPRODUCTION, INC.

RISER SEATING FOR 1469* SPEC SEATS
20" SIDE TO SIDE
34" FRONT TO FRONT

(379)	DECKS, AC, FIBERGLASS
(64)	DECKS, AC, WEDGE, FIBERGLASS
(96)	DECKS, WOOD
(6)	CUSTOM DECKS
(47)	STACKED LEGS
(96)	STAIRS, <108>
(1155')	GUARDRAIL
(8')	CHAIR RAIL
(74)	HANDRAILS
(1584')	GREEN MESH

*CHAIRS NOT SUPPLIED BY INPRODUCTION

**BASED ON CHAIR DEPTH OF 21" FRONT TO BACK
–MAX NUMBER OF SEATS BETWEEN 2 AISLES = 21
–MAX NUMBER OF SEATS WITH ONE AISLE = 11

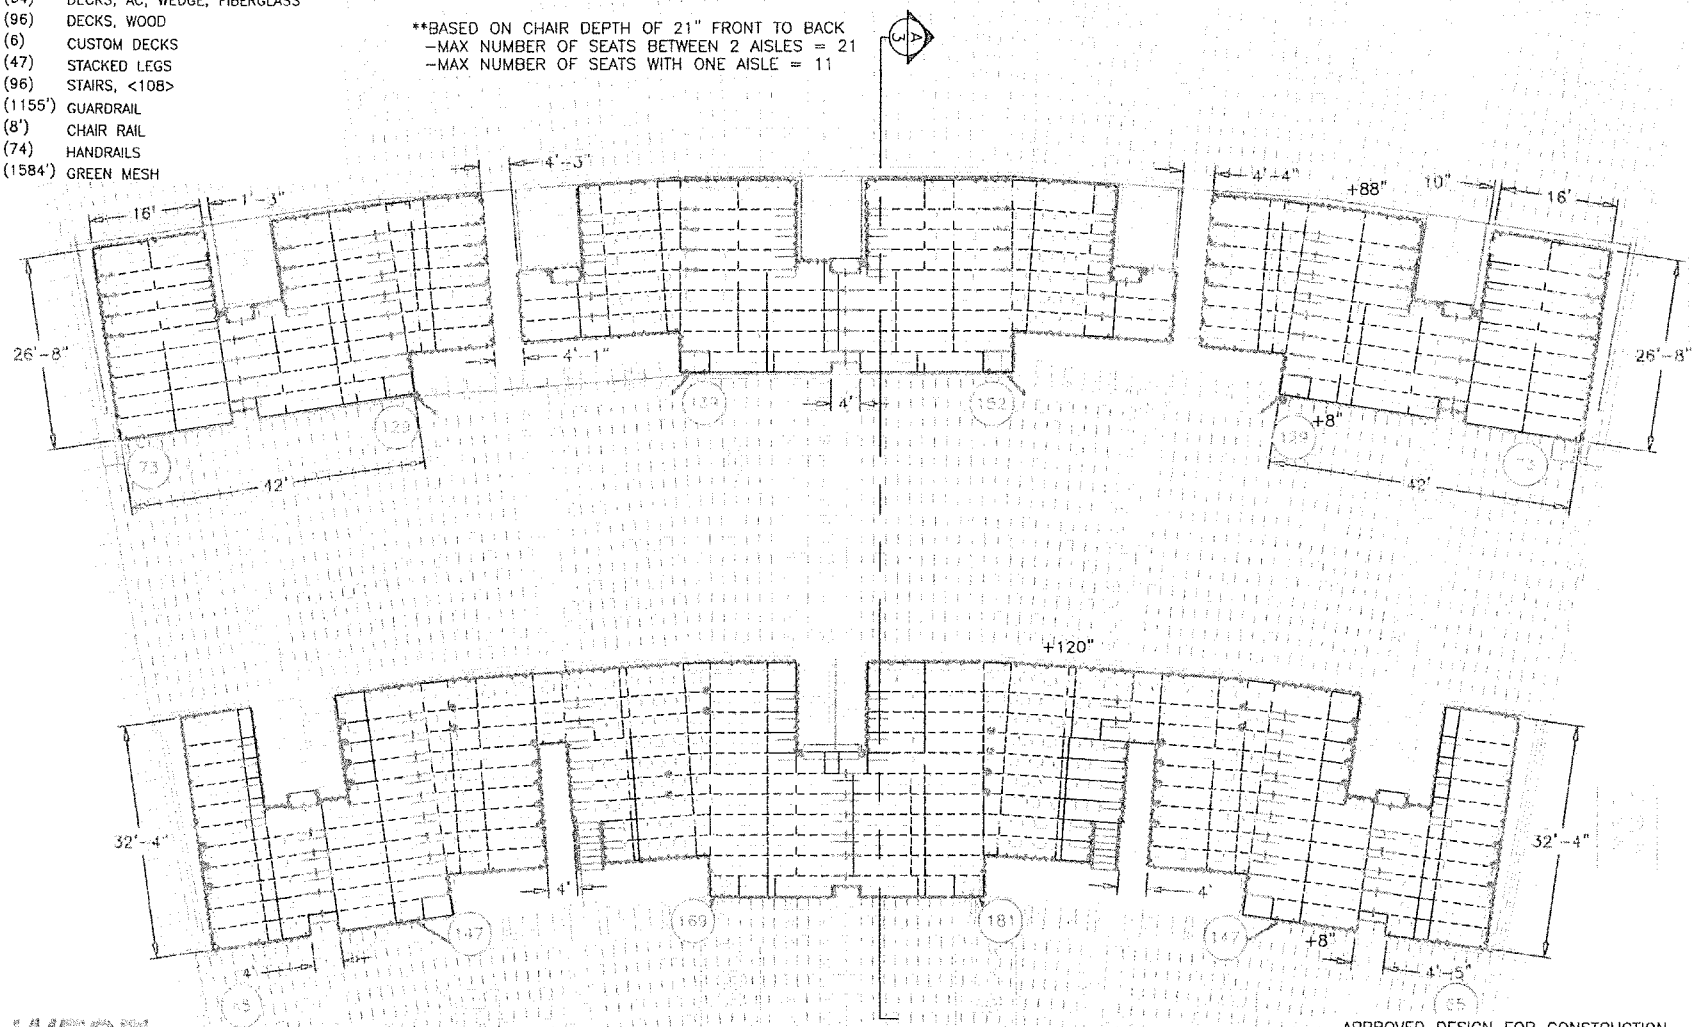

WEST

APPROVED DESIGN FOR CONSTRUCTION __/__/__

5/1/2018 9:50:03 PM

Proposed Riser Layout

City of Jacksonville/2018 East, West & Field Levels

East & West Club Level, EverBank Field
Jacksonville, FL 10/21/2018 Thru 10/28/2018

AMS	5/1/2018	1/16"=1'
JAX022_EW	Mindy Meadows	1

Production
www.InProduction.net • 800-999-5278

NOTICE: THE DATA IN THIS DOCUMENT INCORPORATES PROPRIETARY RIGHTS OF INPRODUCTION, INC. ANY PARTY ACCEPTING THIS DOCUMENT DOES SO IN CONFIDENCE AND AGREES IT SHALL NOT BE DUPLICATED IN WHOLE OR IN PART, NOR DISCLOSED TO OTHERS, WITHOUT THE CONSENT OF INPRODUCTION, INC.

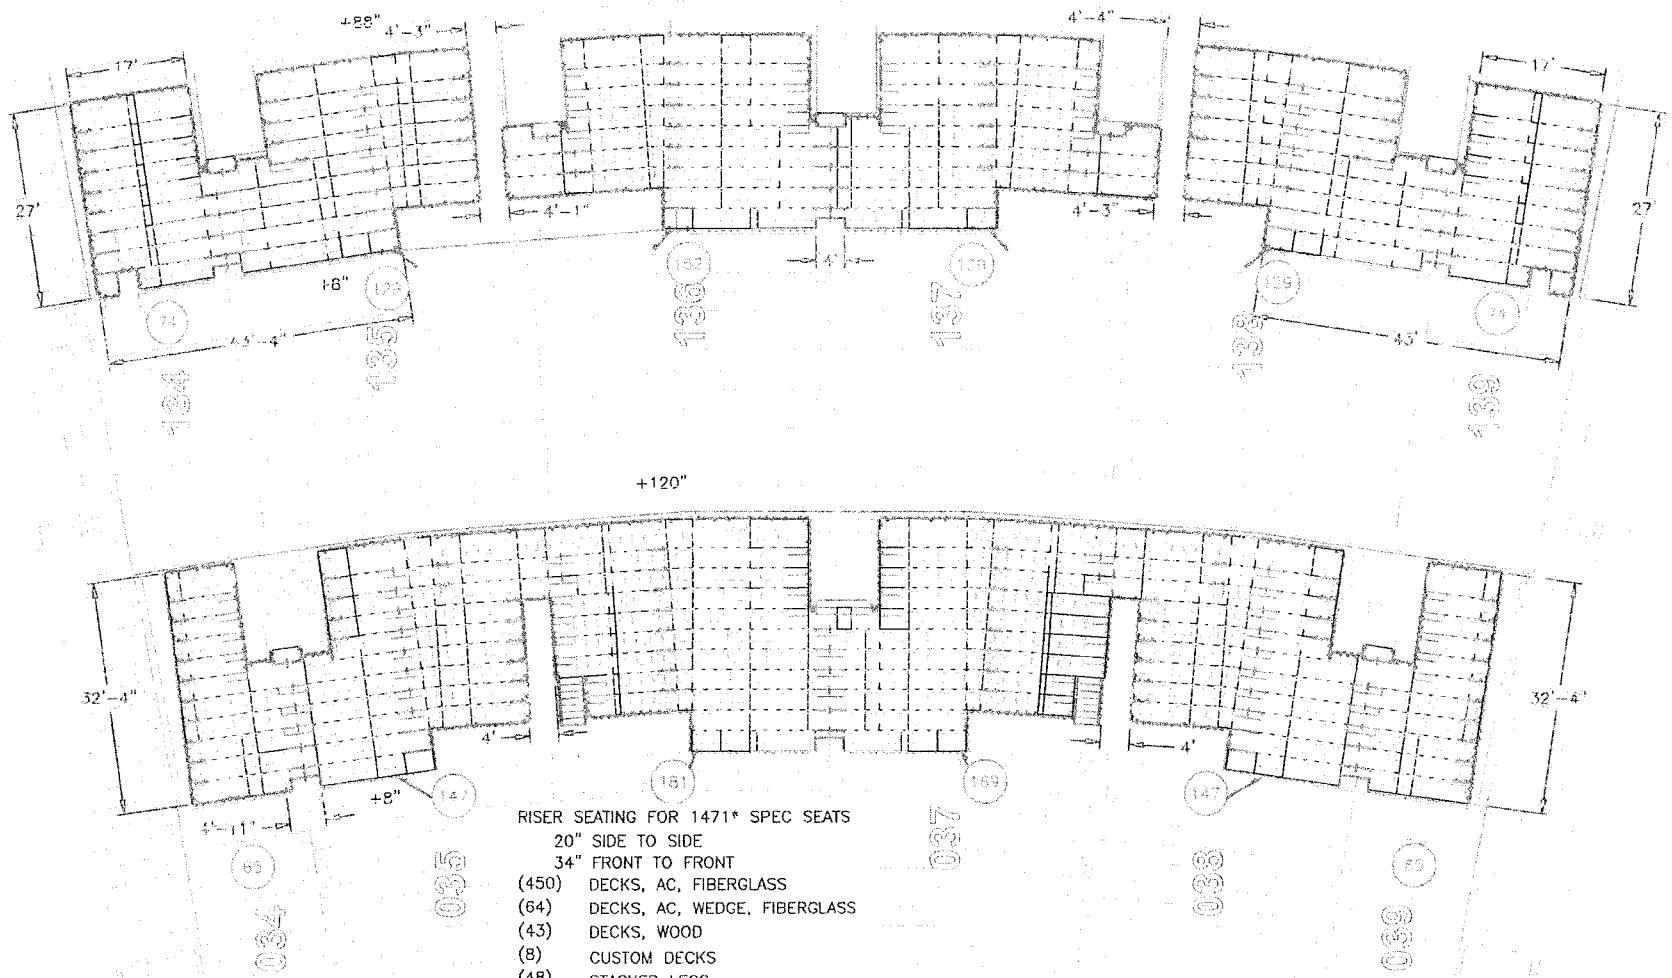

RISER SEATING FOR 1471* SPEC SEATS
20" SIDE TO SIDE
34" FRONT TO FRONT

(450)	DECKS, AC, FIBERGLASS
(64)	DECKS, AC, WEDGE, FIBERGLASS
(43)	DECKS, WOOD
(8)	CUSTOM DECKS
(48)	STACKED LEGS
(96)	STAIRS, <108>
(1220')	GUARDRAIL
(8')	CHAIR RAIL
(75)	HANDRAILS
(1608')	GREEN MESH

**BASED ON CHAIR DEPTH OF 21" FRONT TO BACK
--MAX NUMBER OF SEATS BETWEEN 2 AISLES = 21
--MAX NUMBER OF SEATS WITH ONE AISLE = 11

*CHAIRS NOT SUPPLIED BY INPRODUCTION

EAST

APPROVED DESIGN FOR CONSTRUCTION: ___/___/___

5/1/2018 9:50:22 PM

Proposed Riser Layout

City of Jacksonville/2018 East, West & Field Levels

East & West Club Level, EverBank Field
Jacksonville, FL 10/21/2018 Thru 10/28/2018

AMS	5/1/2018	1/16"=1'
JAX022_EW	Mindy Meadows	2

Production
www.InProduction.net • 800-999-5276

NOTICE: THE DATA IN THIS DOCUMENT INCORPORATES PROPRIETARY RIGHTS OF INPRODUCTION, INC. ANY PARTY ACCEPTING THIS DOCUMENT DOES SO IN CONFIDENCE AND AGREES IT SHALL NOT BE DUPLICATED IN WHOLE OR IN PART, NOR DISCLOSED TO OTHERS, WITHOUT THE CONSENT OF INPRODUCTION, INC.

In Production

July 30, 2018

Mr. Keith Van Der Leest
SMG
300 A Philip Randolph Blvd.
Jacksonville, FL 32202

Dear Keith,

Thank you for considering InProduction as your event partner to provide Audience Risers for the East & West Club levels for the TaxSlayer Bowl.

This document includes all the relevant details of our proposal to ensure that they are understood and agreed upon. Should you require further detail, please don't hesitate to contact me.

Respectfully submitted,

Mindy Meadows
Sales Director
InProduction

Office: 352-429-1117
Cell: 407-467-2872
MMeadows@inproduction.net

In Production

[illegible]

Project Description

SGA will provide all rental equipment, design and supervision necessary for the installation and strike of an Audience Riser System at EverBank Field. Local labor, transportation, hotels, airfares and miscellaneous expenses are included as detailed below.

Prepared for:

Keith Van Der Leest

Project / Drawing Numbers:

2018 TaxSlayer Bowl / TBD

Proposal Notes:

- **Not included in this proposal are:**
  Removal & replacement of obstructions (drink rail, awnings, etc. Bathrooms must be accessible.

  Access through the Club Level through both doors and ramps required for all installation & strike shifts.

Schedule Summary

Proposal Date:	7/30/2018
Deposit Due Date:	12/6/2018
Installation Dates:	12/26, 27, 28 ,9 & 30
Estimate Inspection Date	12/30
Strike Dates:	2, 3 & 4/2018, See Additional Costs for 1/1 Strike start

Fee Summary

Equipment Rental: **$123,683.00**
SGA Supervisor Labor: **$29,300.00**
InProduction Stagehands: **$137,042.00**
Obstruction Removal & Seat Labeling Labor **$4,830.00**
Forklifts: **$5,400.00**
Equipment Transportation: **$13,337.00**
Accommodations & Travel: **$10,150.00**
Engineering & Permit: **$5,300.00**
Threshold Inspection ..... **Provided by Client**
Security **$3,992.00**
Labels/Labor **$2,082.00**
Bond: **$8,026.00**
Obstructions removal & stadium chair installation / removal **$75,000.00**
Sales Tax ..... **Not Included in this Proposal**

Total (per above schedule with no Holiday overtime): **$408,975.00**

Additional Cost for Holiday work days*, per day **$8,279.00**
*12/24, 12,25, 12/31, 1/1

RISER SEATING FOR 1041* SPEC SEATS
20" SIDE TO SIDE
34" FRONT TO FRONT

(351) DECKS, AC, FIBERGLASS
(56) DECKS, AC, WEDGE, FIBERGLASS
(6) DECKS, WOOD
(49) STACKED LEGS
(114) STAIRS, <170>
(1217') GUARDRAIL
(8') CHAIR RAIL
(39) HANDRAILS
(1624') CREEN MESH

*CHAIRS NOT SUPPLIED BY INPRODUCTION

**BASED ON CHAIR DEPTH OF 21" FRONT TO BACK
-MAX NUMBER OF SEATS BETWEEN 2 AISLES = 21
-MAX NUMBER OF SEATS WITH ONE AISLE = 11

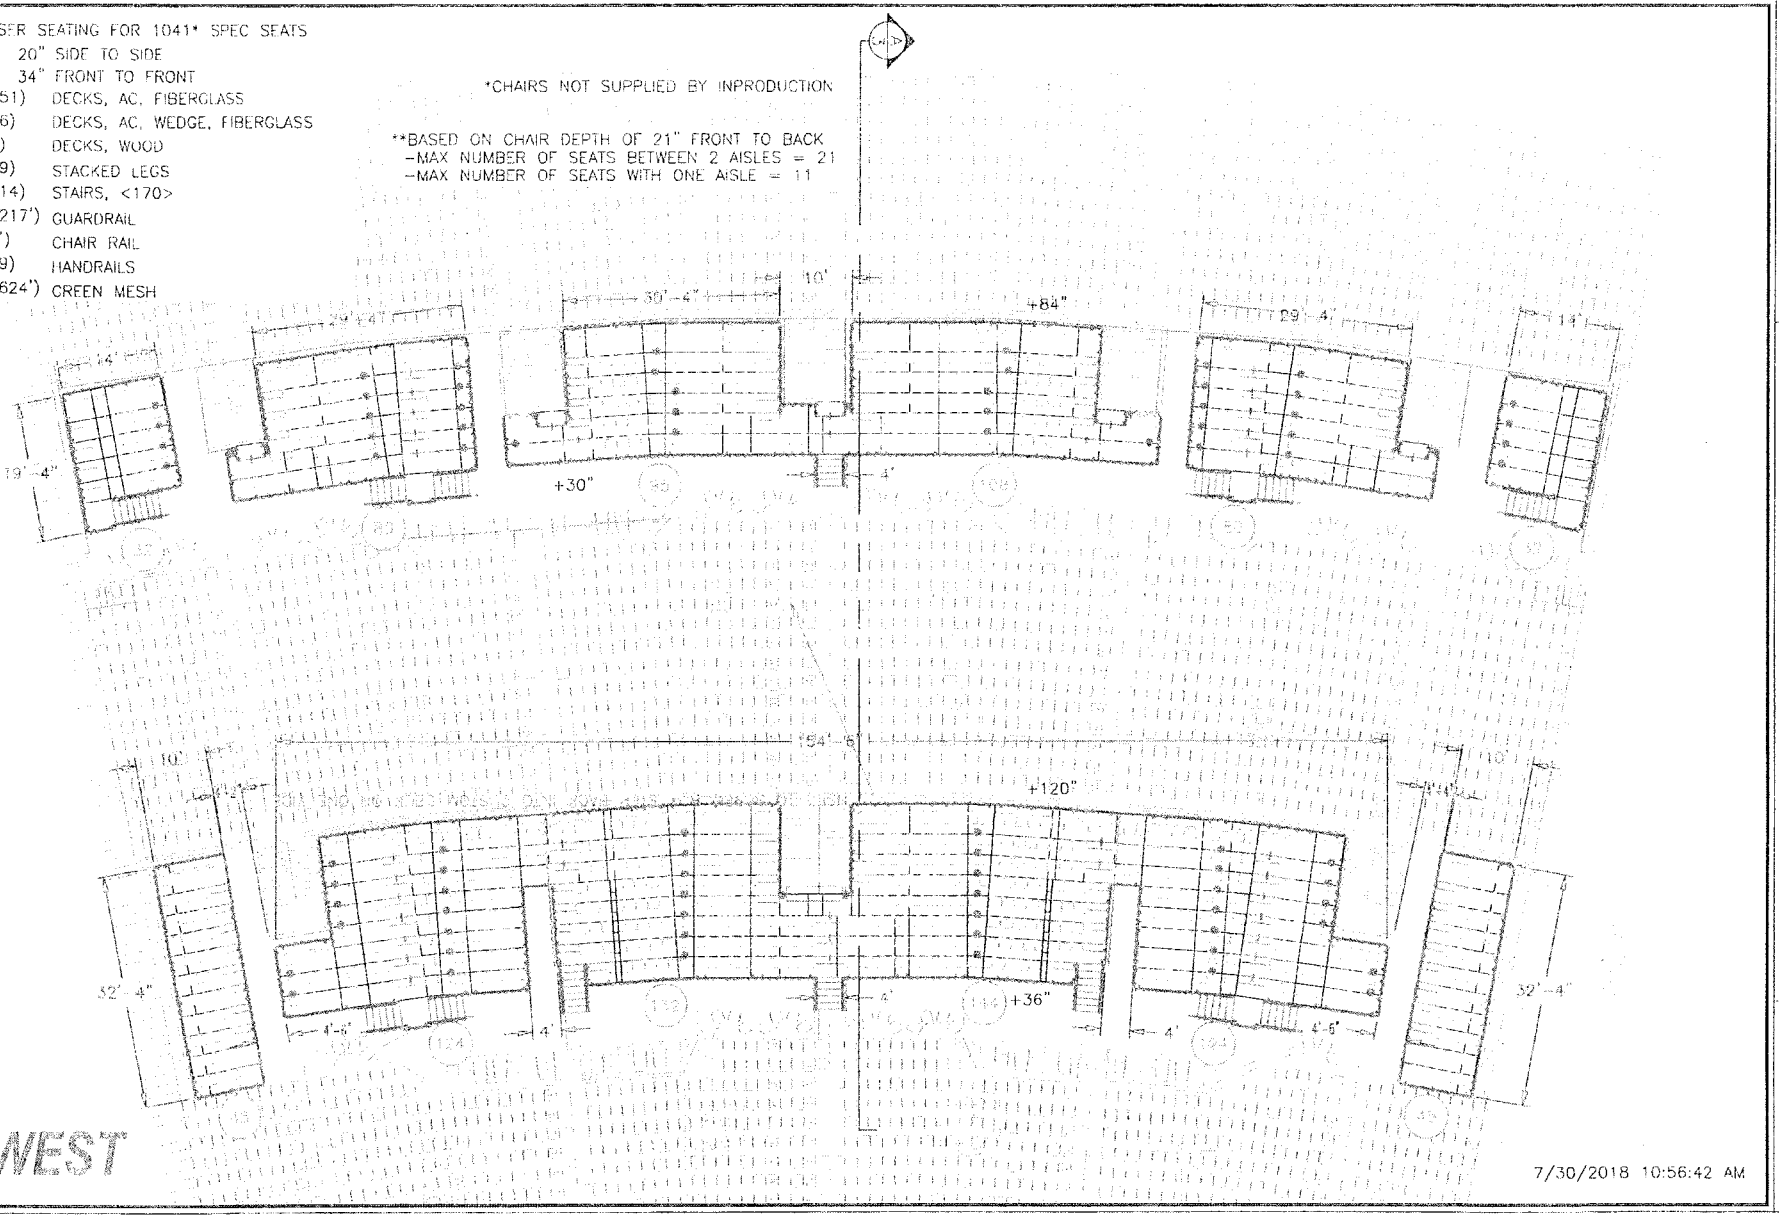

7/30/2018 10:56:42 AM

Proposed Riser Layout
City of Jacksonville/TaxSlayer Bowl 2018

East & West Club Level, TIAA Bank Field
Jacksonville, FL 12/26/2018 Thru 01/05/2019

CMA	7/30/2018	1/16"=1'
JAX023	Mindy Meadows	1

NOTICE: THE DATA IN THIS DOCUMENT INCORPORATES PROPRIETARY RIGHTS OF INPRODUCTION, INC. ANY PARTY ACCEPTING THIS DOCUMENT DOES SO IN CONFIDENCE AND AGREES IT SHALL NOT BE DUPLICATED IN WHOLE OR IN PART, NOR DISCLOSED TO OTHERS, WITHOUT THE CONSENT OF INPRODUCTION, INC.

Inproduction
www.InProduction.net • 800-999-5276

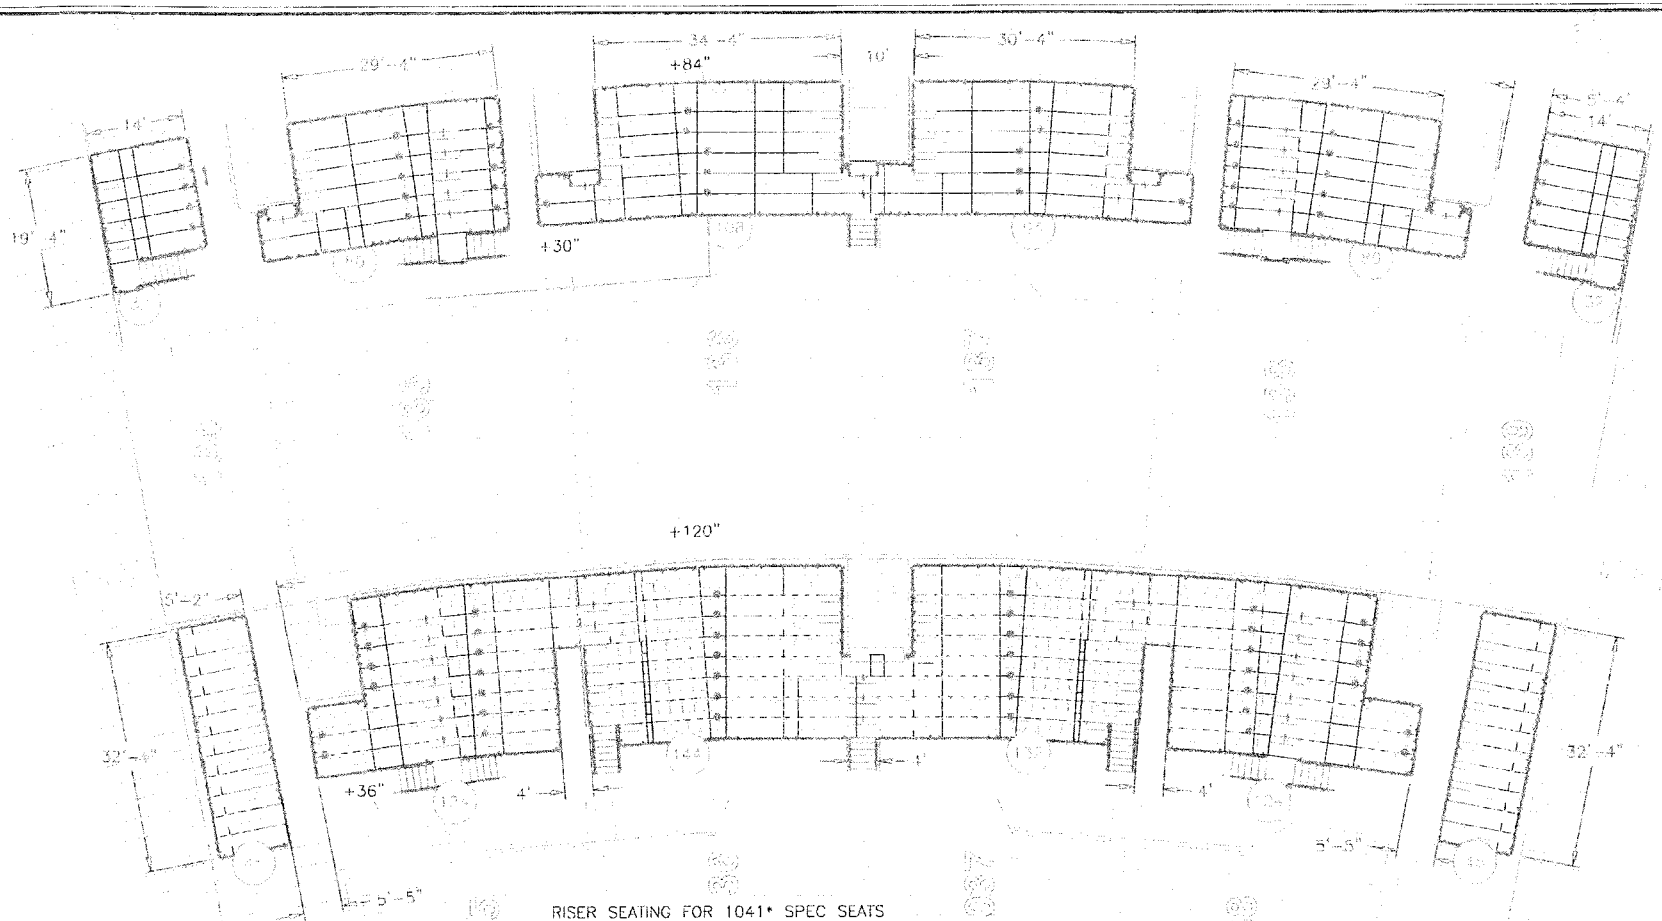

RISER SEATING FOR 1041* SPEC SEATS
20" SIDE TO SIDE
34" FRONT TO FRONT

(350)	DECKS, AC, FIBERGLASS
(56)	DECKS, AC, WEDGE, FIBERGLASS
(6)	DECKS, WOOD
(49)	STACKED LEGS
(107)	STAIRS, <163>
(1295')	GUARDRAIL
(8')	CHAIR RAIL
(39)	HANDRAILS
(1560')	GREEN MESH

*CHAIRS NOT SUPPLIED BY INPRODUCTION

**BASED ON CHAIR DEPTH OF 21" FRONT TO BACK
–MAX NUMBER OF SEATS BETWEEN 2 AISLES = 21
–MAX NUMBER OF SEATS WITH ONE AISLE = 11

EAST

7/30/2018 10:56:52 AM

Proposed Riser Layout
City of Jacksonville/TaxSlayer Bowl 2018

East & West Club Level, TIAA Bank Field
Jacksonville, FL 11/28/2018 Thu 01/07/2015

CWA	7/30/2018	1/16"=1'	2
JAX023	Mindy Meadows		

NOTICE: THE DATA IN THIS DOCUMENT INCORPORATES PROPRIETARY RIGHTS OF INPRODUCTION, INC. ANY PARTY ACCEPTING THIS DOCUMENT DEEMS IT IN CONFIDENCE AND AGREES IT SHALL NOT BE DUPLICATED IN WHOLE OR IN PART, NOR DISCLOSED TO OTHERS, WITHOUT THE CONSENT OF INPRODUCTION, INC.

Inproduction
www.InProduction.net • 800-999-5278

SUBJECT: TEMPORARY SEATING SYSTEM FOR EVERBANK FIELD MAJOR EVENTS

BID # ESC-0478-14 **OPEN DATE: 05/07/2014**

COMPETITIVE SEALED PROPOSAL EVALUATION COMMITTEE

KIND AND BASIS OF CONTRACT: COMMODITIES EVALUATED – FIVE (5) YEARS BEGINNING OCTOBER 1, 2014 WITH TWO (2) THREE (3) YEAR RENEWAL OPTIONS

AGENCY: SMG

BASIS OF AWARD: EVALUATION CRITERIA

NUMBER OF BIDS INVITED: 5 NUMBER RECEIVED: 1 OTHER: 1

SUMMARY OF BIDS AND RECOMMENDED ACTIONS:
Recommend approval to increase the award to SGA Holdings, DBA InProduction, in the amount of $408,032.00 to provide audience risers at the Club level for the TaxSlayer Bowl. The revised total award amount not-to-exceed $7,747,187.89.

Funding Source: JXMS011GATBL-04402 – to be executed by formal contract amendment through the Office of General Counsel (Contract #8559-04)

Attachments: Recommendation Memo, Vendor Quote, Layouts and Previous Award(s)

ANALYST CHELSEY FLEMING

RESPECTFULLY SUBMITTED GREGORY PEASE, CHIEF PROCUREMENT DIVISION

CONCURRENCE BY: Keith Van Der Leest, Asst. General Manager, SMG

(ALL AWARD ACTIONS SUBJECT TO LAWFULLY APPROPRIATED FUNDS)
ACTION OF CSPEC COMMITTEE ON RECOMMENDATIONS ABOVE

MEMBERS APPROVING 5 MEMBERS DISAPPROVING Ø DATE: 12/14/17

OTHER

ACTION OF AWARDING AUTHORITY DATE 12/14/17

APPROVED DISAPPROVED:

OTHER:

SIGNATURE OF AUTHENTICATION

Chief Administrative Officer
For: Mayor Alvin Brown
Under Authority of
Executive Order No. 2015-05

SUBJECT: TEMPORARY SEATING SYSTEM FOR EVERBANK FIELD MAJOR EVENTS

BID # ESC-0478-14 OPEN DATE: 05/07/2014

COMPETITIVE SEALED PROPOSAL EVALUATION COMMITTEE

KIND AND BASIS OF CONTRACT: COMMODITIES EVALUATED – FIVE (5) YEARS BEGINNING OCTOBER 1, 2014 WITH TWO (2) THREE (3) YEAR RENEWAL OPTIONS

AGENCY: SMG

BASIS OF AWARD: EVALUATION CRITERIA

NUMBER OF BIDS INVITED: 5 NUMBER RECEIVED: 1 OTHER: 1

SUMMARY OF BIDS AND RECOMMENDED ACTIONS:
Recommend approval to amend award dated 9/29/2017 to SGA Holdings to correct the award amount to align with what was approved in contract amendment 3 (Contract #8559-04). The revised total award amount not-to-exceed $7,339,155.89.

Attachments: Recommendation Memo, Contract Amendment and Previous Award(s)

ANALYST _____
CHELSEY FLEMING

RESPECTFULLY SUBMITTED _____
GREGORY PEASE, CHIEF
PROCUREMENT DIVISION

CONCURRENCE BY: Keith Van Der Leest, Asst. General Manager, SMG

(ALL AWARD ACTIONS SUBJECT TO LAWFULLY APPROPRIATED FUNDS)
ACTION OF CSPEC COMMITTEE ON RECOMMENDATIONS ABOVE

MEMBERS APPROVING 5 MEMBERS DISAPPROVING 0 DATE: 10/12/17

OTHER _____

ACTION OF AWARDING AUTHORITY DATE 10/14/17

APPROVED _____ DISAPPROVED: _____

OTHER: _____

SIGNATURE OF AUTHENTICATION _____

Sam E. Mousa
Chief Administrative Officer
For: Mayor Lenny Curry
Under Authority of:
Executive Order No. 2015-05

SUBJECT: TEMPORARY SEATING SYSTEM FOR EVERBANK FIELD MAJOR EVENTS

BID # ESC-0478-14 OPEN DATE: 05/07/2014

COMPETITIVE SEALED PROPOSAL EVALUATION COMMITTEE

KIND AND BASIS OF CONTRACT: COMMODITIES EVALUATED -- FIVE (5) YEARS BEGINNING OCTOBER 1, 2014 WITH TWO (2) THREE (3) YEAR RENEWAL OPTIONS

AGENCY: SMG

BASIS OF AWARD: EVALUATION CRITERIA

NUMBER OF BIDS INVITED: 5 NUMBER RECEIVED: 1 OTHER: 1

SUMMARY OF BIDS AND RECOMMENDED ACTIONS:
Recommend approval to increase the award to SGA Holdings, Inc. dba SGA Production Staging, in the amount of $1,799,852.43 for FL/GA Temporary Seating as outlined in the agency memo. Total award not-to-exceed $6,923,642.89.

Funding Source: JXMS01AFLGA-04402 - To be executed by formal contract amendment through the Office of General Counsel (Contract # 8559-04).

This award is subject to appropriation by the City in the fiscal year beginning October 1, 2017. No funds have been appropriated to date. The City has no obligation for payment and work hereunder is not authorized unless funds are appropriated for the work herein. A written notification will be provided in the event that funds are appropriated.

Attachments: Recommendation Memo, Vendor Quote and Previous Award(s)

ANALYST _____ CHELSEY FLEMING

RESPECTFULLY SUBMITTED _____ GREGORY PEASE, CHIEF PROCUREMENT DIVISION

CONCURRENCE BY: Keith Van Der Leest, Asst. General Manager, SMG

(ALL AWARD ACTIONS SUBJECT TO LAWFULLY APPROPRIATED FUNDS)
ACTION OF CSPEC COMMITTEE ON RECOMMENDATIONS ABOVE

MEMBERS APPROVING 5 MEMBERS DISAPPROVING Ø DATE: 9/28/17

OTHER _____

ACTION OF AWARDING AUTHORITY DATE 9/29/17

APPROVED _____ DISAPPROVED: _____

OTHER: _____

SIGNATURE OF AUTHENTICATION _____

Sam E. Mousa
Chief Administrative Officer
For: Mayor Lenny Curry
Under Authority of
Executive Order No. 2010-03

SUBJECT: TEMPORARY SEATING SYSTEM FOR EVERBANK FIELD MAJOR EVENTS

BID # ESC-0478-14 OPEN DATE: 05/07/2014

COMPETITIVE SEALED PROPOSAL EVALUATION COMMITTEE

KIND AND BASIS OF CONTRACT: COMMODITIES EVALUATED – FIVE (5) YEARS BEGINNING OCTOBER 1, 2014 WITH TWO (2) THREE (3) YEAR RENEWAL OPTIONS

AGENCY: SMG

BASIS OF AWARD: EVALUATION CRITERIA

NUMBER OF BIDS INVITED: 5 NUMBER RECEIVED: 1 OTHER: 1

SUMMARY OF BIDS AND RECOMMENDED ACTIONS:
Recommend approval to increase the award to SGA Holdings, Inc. dba SGA Production Staging, in the amount of $2,123,406.80 for FUGA Temporary Seating as outlined in the agency memo. Total award not-to-exceed $5,124,190.46.

Funding Source: JXMS01AFLGA-04402 - To be executed by formal contract amendment #2 through the Office of General Counsel (Contract # 8559-04).

This award is subject to appropriation by the City in the fiscal year beginning October 1, 2016. No funds have been appropriated to date. The City has no obligation for payment and work hereunder is not authorized unless funds are appropriated for the work herein. A written notification will be provided in the event that funds are appropriated.

Attachments: Recommendation Memo, Vendor Quote and Previous Award(s)

ANALYST: Annette Burney

RESPECTFULLY SUBMITTED: GREGORY PEASE, CHIEF PROCUREMENT DIVISION

CONCURRENCE BY: Keith Van Der Leest, Asst. General Manager, SMG

(ALL AWARD ACTIONS SUBJECT TO LAWFULLY APPROPRIATED FUNDS)
ACTION OF CSPEC COMMITTEE ON RECOMMENDATIONS ABOVE

MEMBERS APPROVING 5 MEMBERS DISAPPROVING Ø DATE: 9-29-16

OTHER

ACTION OF AWARDING AUTHORITY DATE 9/29/16

APPROVED DISAPPROVED:

OTHER:

SIGNATURE OF AUTHENTICATION

Sam E. Mousa
Chief Administrative Officer
For: Mayor Lenny Curry
Under Authority of
Executive Order No. 2016-05

SUBJECT: TEMPORARY SEATING SYSTEM FOR EVERBANK FIELD MAJOR EVENTS

BID # ESC-0478-14

OPEN DATE: 05/07/2014

COMPETITIVE SEALED PROPOSAL EVALUATION COMMITTEE

KIND AND BASIS OF CONTRACT:
COMMODITIES EVALUATED

AGENCY: SMG

BASIS OF AWARD: EVALUATION CRITERIA

NUMBER OF BIDS INVITED: 5 NUMBER RECEIVED: 1 OTHER: 1

SUMMARY OF BIDS AND RECOMMENDED ACTIONS:

Subject bid was approved on 06/02/14 to enter into final fee and scope negotiations with SGA Holdings, Inc. (SGA) (contract #8559-04) the only respondent. Awarded on 07/03/14 in the amount of $1,645,734.45.

Recommend approval to increase award to SGA Holdings, Inc. (SGA) for 2015-16 year for Temporary Seating in the amount of $1,355,049.21 ($75.23/seat based on 5,927 seats built in South End Zone, $136.20/seat based on 8,400 seats in the North End Zone and 882 Club Riser seats). Total award not-to-exceed $3,000,783.66.

Funding for this award to be encumbered by account JXMS01AFLGA-04402 to be executed by formal contract amendment #1 through Office of General Counsel.

This award is subject to appropriation by the City in the fiscal year beginning October 1, 2015. No funds have been appropriated to date. The City has no obligation for payment and work hereunder is not authorized unless funds are appropriated for the work herein. A written notification will be provided in the event that funds are appropriated.

Attachments: Recommendation Memo, Vendor Quote, Previous Award(s)

BUYER Marilyn Lakoler
MARILYN LAKOLER

RESPECTFULLY SUBMITTED
GREGORY PEASE, CHIEF
PROCUREMENT DIVISION

CONCURRENCE BY: Keith Van Der Leest, SMG- Asst. General Manager

(ALL AWARD ACTIONS SUBJECT TO LAWFULLY APPROPRIATED FUNDS)
ACTION OF CSPEC COMMITTEE ON RECOMMENDATIONS ABOVE

MEMBERS APPROVING 5 MEMBERS DISAPPROVING _____ DATE: 10-1-15

OTHER _____

ACTION OF AWARDING AUTHORITY DATE 10/01/15

APPROVED ✓ DISAPPROVED _____

OTHER: _____

SIGNATURE OF AUTHENTICATION _____

Sam E. Mousa
Chief Administrative Officer
For Mayor Lenny Curry
Under Authority of
Executive Order No. 2015-05

SUBJECT: TEMPORARY SEATING SYSTEM FOR EVERBANK FIELD MAJOR EVENTS

BID # ESC-0478-14

OPEN DATE: 05/07/2014

COMPETITIVE SEALED PROPOSAL EVALUATION COMMITTEE

KIND AND BASIS OF CONTRACT
COMMODITIES EVALUATED

AGENCY: SMG

BASIS OF AWARD: EVALUATION CRITERIA

NUMBER OF BIDS INVITED: 5 NUMBER RECEIVED: 1 OTHER: 1

SUMMARY OF BIDS AND RECOMMENDED ACTIONS:
Subject bid was approved on 08/02/14 to enter into final fee and scope negotiations with SGA Holdings, Inc. (SGA) the only respondent.

Recommend approval of award to SGA Holdings, Inc. (SGA) for final negotiations for Base Bid #1 and Alternate #1, for SEZ (South End Zone) Seating in the amount of $443,414.00 plus the additional cost for 2014 in the amount of $111,909.00 needed for FL/GA game; NEZ (North End Zone) in the amount of $956,224.45 plus the additional cost for 2014 in the amount of $134,187.00. Total amount for SEZ will be $555,323.00 and amount for NEZ $1,090,411.45. Period of Service will be a five (5) year period beginning October 1, 2014, with two (2) three (3) year renewal options. Total award not-to-exceed $1,845,734.45.

Funding for this award to be encumbered by account JXMS01AFLGA-04402 to be executed by formal contract through Office of General Counsel.
This award is subject to appropriation by the City in the fiscal year beginning October 1, 2014. No funds have been appropriated to date. The City has no obligation for payment and work hereunder is not authorized unless funds are appropriated for the work herein. A written notification will be provided in the event that funds are appropriated.

Attachments: Recommendation Memo, Bid Tabulation Sheet, Term of Agreement, Scope of Work, Previous Award

BUYER Marilyn Laidler
MARILYN LAIDLER

RESPECTFULLY SUBMITTED
GREGORY PEASE, CHIEF
PROCUREMENT DIVISION

CONCURRENCE BY: Keith Van Der Leest, SMG- Asst. General Manager

(ALL AWARD ACTIONS SUBJECT TO LAWFULLY APPROPRIATED FUNDS)
ACTION OF CSPEC COMMITTEE ON RECOMMENDATIONS ABOVE

MEMBERS APPROVING 5 MEMBERS DISAPPROVING DATE: 7/3/14

OTHER

ACTION OF AWARDING AUTHORITY DATE 7/3/14

APPROVED ✓ DISAPPROVED:

OTHER:

SIGNATURE OF AUTHENTICATION Karen Bowling

Karen Bowling
Chief Administrative Officer
For: Mayor Alvin Brown
Under Authority of:
Executive Order No. 2013-04

SUBJECT: TEMPORARY SEATING SYSTEM FOR EVERBANK FIELD MAJOR EVENTS

BID # ESC-0478-14

OPEN DATE: 05/07/2014

COMPETITIVE SEALED PROPOSAL EVALUATION COMMITTEE

KIND AND BASIS OF CONTRACT:
COMMODITIES EVALUATED

AGENCY: SMG

BASIS OF AWARD: EVALUATION CRITERIA

NUMBER OF BIDS INVITED: 5 NUMBER RECEIVED: 1 OTHER: 1

SUMMARY OF BIDS AND RECOMMENDED ACTIONS:
Recommend approval of award to enter into final fee and scope negotiations with SGA Holdings, Inc. (SGA) the only respondent to the proposal, for the following items base bid #1 and alternate bid #1.

Attachments: Recommendation Memo, Bid Tabulation Sheet, Scoring Matrix, Evaluation Matrix, Scope of Work

BUYER MARILYN LABLER

RESPECTFULLY SUBMITTED GREGORY PEASE, CHIEF PROCUREMENT DIVISION

CONCURRENCE BY: Keith Van Der Leest, SMG- Asst. General Manager

(ALL AWARD ACTIONS SUBJECT TO LAWFULLY APPROPRIATED FUNDS)
ACTION OF CSPEC COMMITTEE ON RECOMMENDATIONS ABOVE

MEMBERS APPROVING 5 MEMBERS DISAPPROVING _____ DATE: 05/29/14

OTHER _____

ACTION OF AWARDING AUTHORITY DATE 6/2/14

APPROVED ✓ DISAPPROVED: _____

OTHER: _____

SIGNATURE OF AUTHENTICATION

Karen Bowling
Chief Administrative Officer
For: Mayor Alvin Brown
Under Authority of:
Executive Order No. 2013-04